
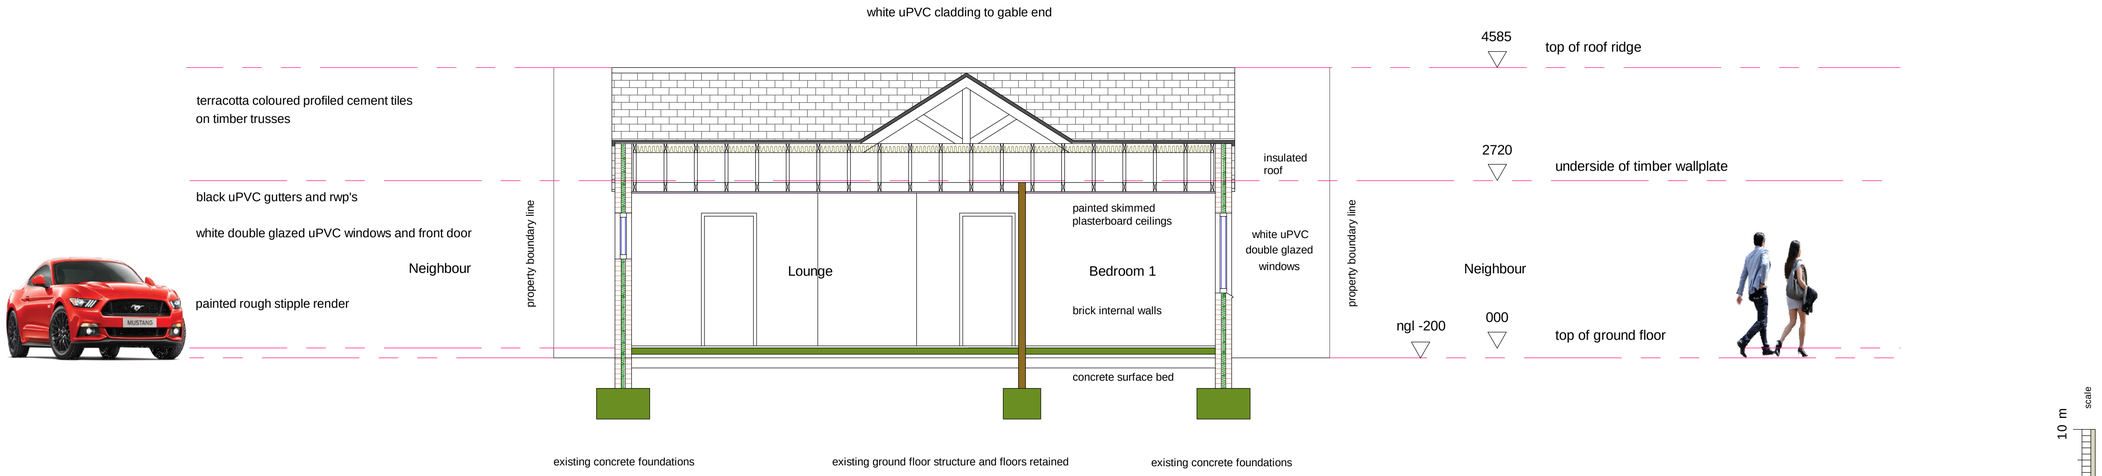


0 Section A - A

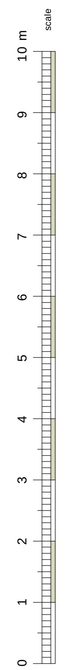

NO 11

TITLE Existing Section A - A

TIETEL

DRAWN CJC GETEKEN

SCALE 1:50 SKAAL

PROJECT

Martin and Rene De Lange Stean

2 The Meadway, Shoreham by Sea BN43 5RP

REFERENCE

VERWYS

CHRISTOPHER
COWLEY AND
ASSOCIATES
079-86340719
c.cowley@tiscali.co.uk