

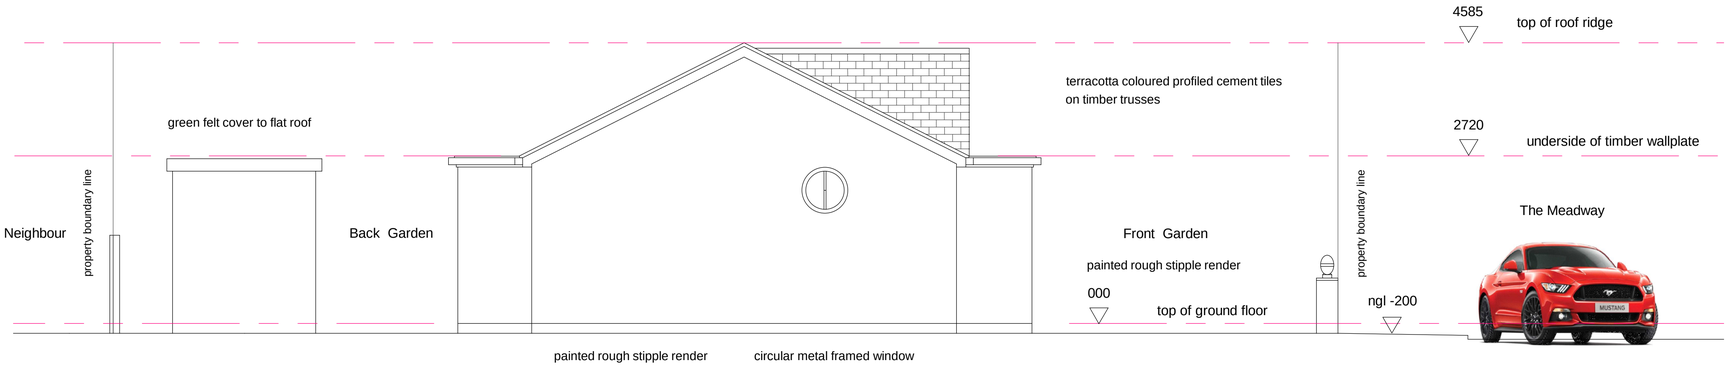


0 West Elevation

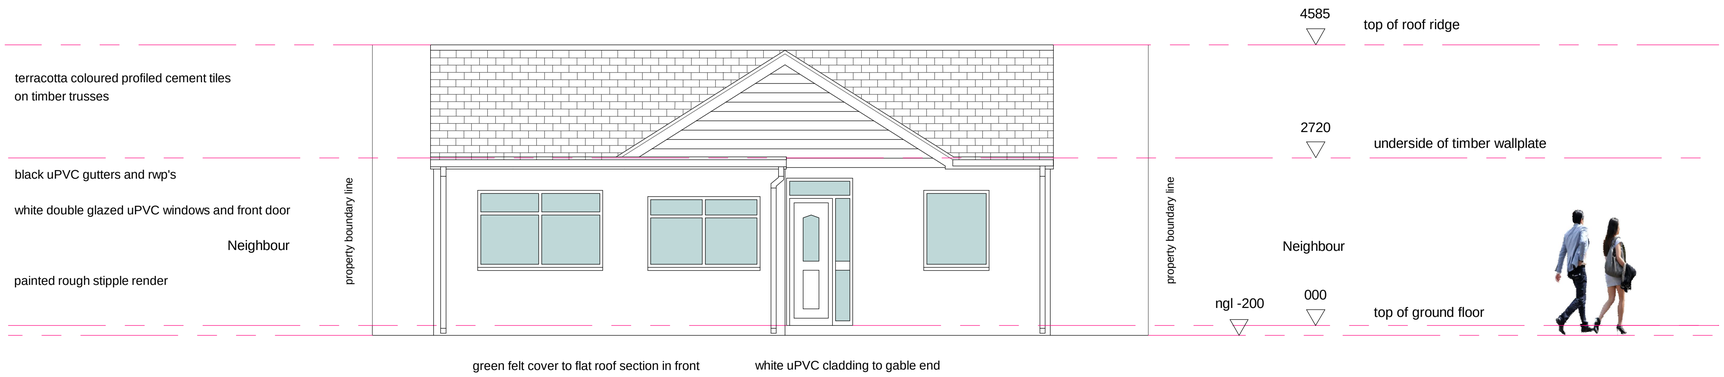

0 South Elevation

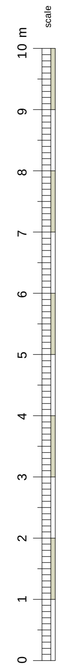

NO 02

TITEL
Existing Elevations

TITLE
DRAWN CJC
SCALE 1:50
GETEKEN
SKAAL

PROJEK
Martin and Rene De Lange Stean
2 The Meadway, Shoreham by Sea BN43 5RP

PROJECT

REFERENCE VERWYS

CHRISTOPHER
COWLEY AND
ASSOCIATES
079-8634071
c.cowley@tiscali.co.uk