
Plan 1 of 4

The property owner is required to serve a party structure notice on the adjoining owner as required by The Party Wall etc Act 1996.

At time of the survey it was not known where the existing IC or drain run was. Further investigation will be required prior to works commencing on site.

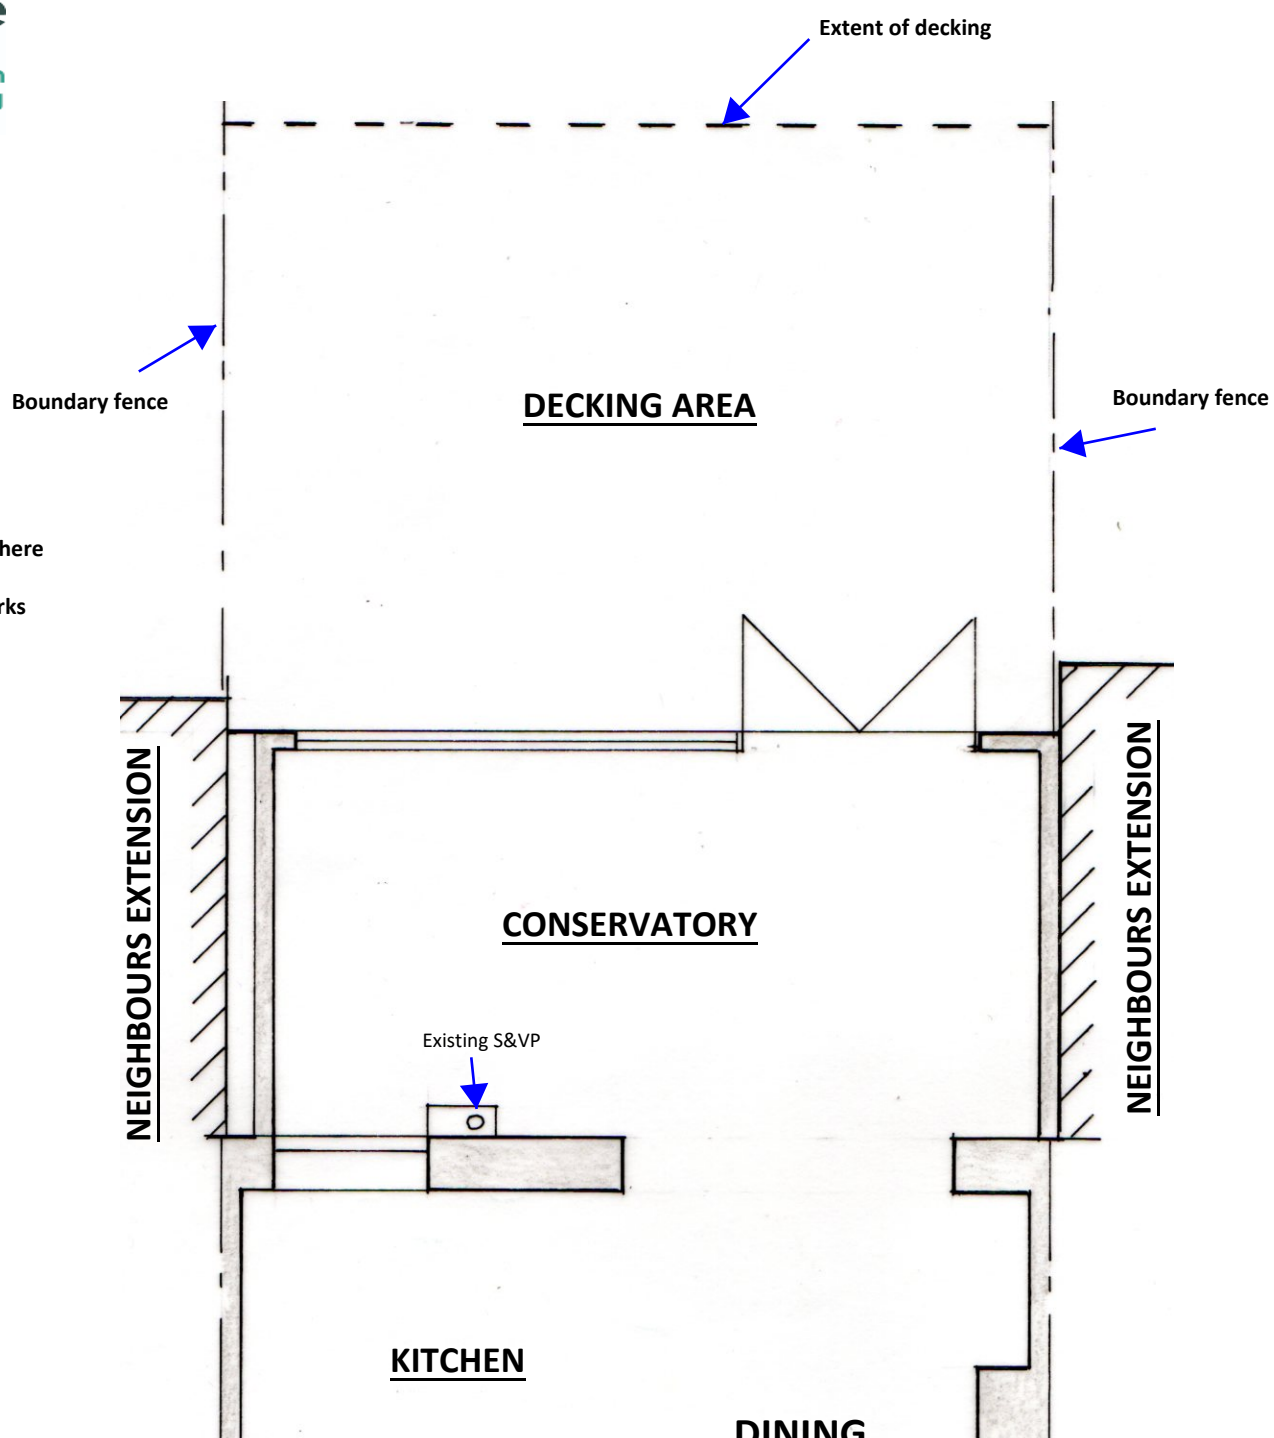

EXISTING GROUND FLOOR PLAN 1:50

1:1250
1:500
1:100
0 1 2 3 4 5 6 7 8 9 10
0 1 2 3 4 5 6 7 8 9 10
1:50 @ A3

S.Barrett C.Build E, CABE
Architectural, Structural & Party Wall Services.
bsbpartywalls@yahoo.co.uk
07974 715009

25 ANWEIR AVE, LANCING	**REAR EXTENSION**	**CLIENT:** Mr Hunt & Miss Aitchison **DATE:** 25.02.2020 **DRWG No:** BSB/21/844/1	**A3**