ADUR & WORTHING
AW/NO 0613/13
DATE VALID - 6 JUN 2013

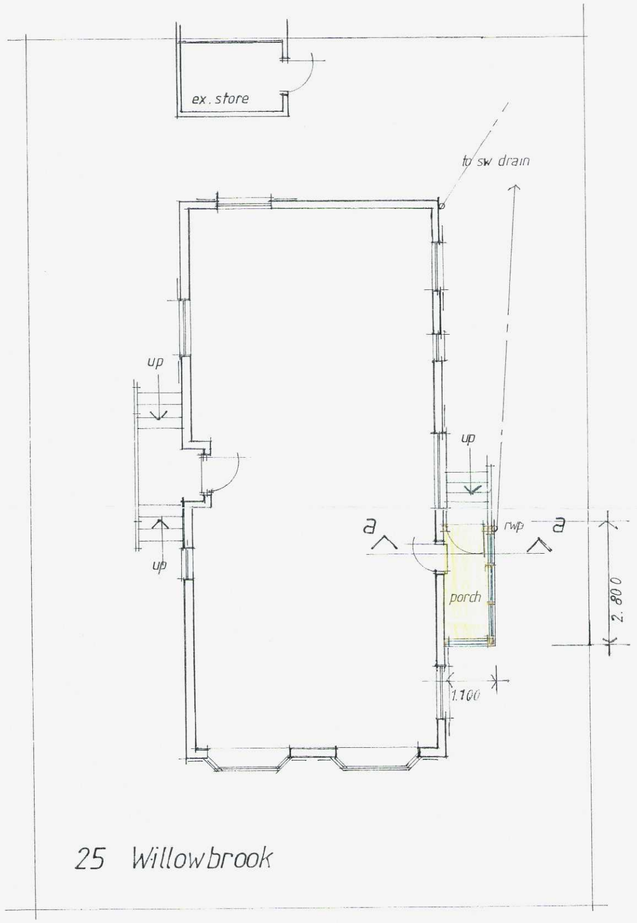

25 Willowbrook

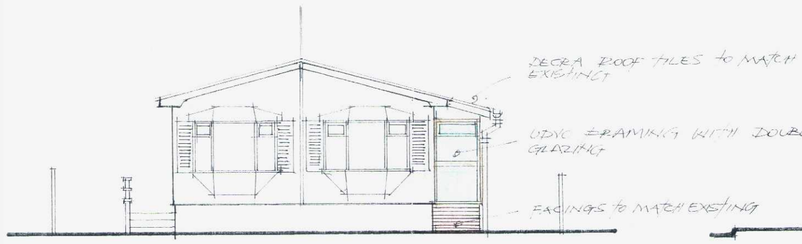

front elevation

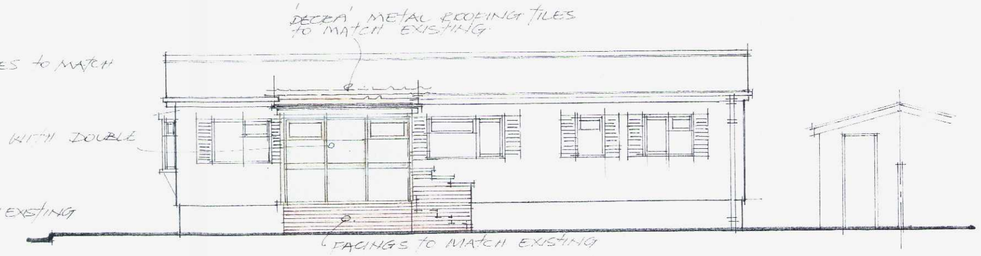

side elevation

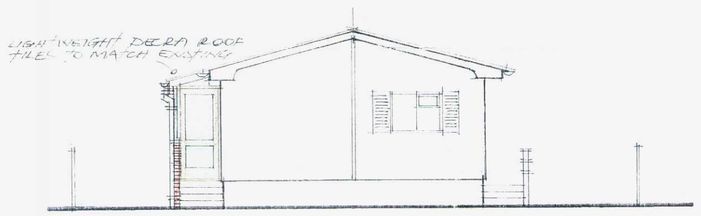

rear elevation

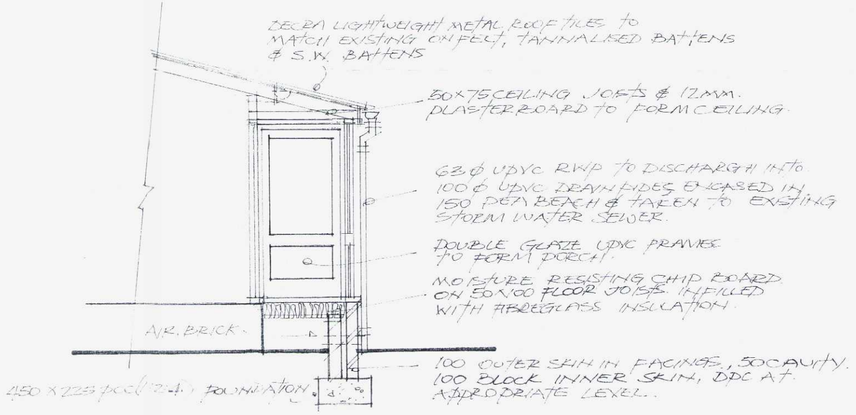

section aa

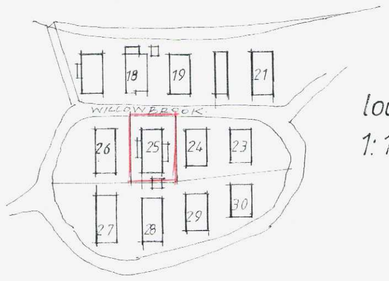

location plan
1:1250

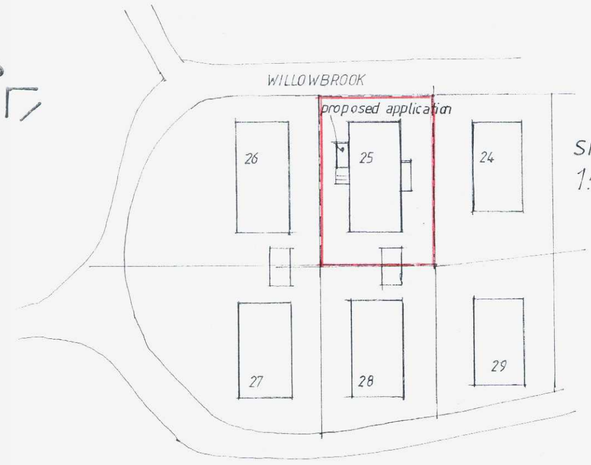

site plan
1:500

J A Muitt mias mciob 94 Greenacres, Shoreham, West Sussex BN43 5XL Tele: 01273 461786	Project: 25 WILLOWBROOK WILLOWBROOK PARK OLDSALTS FARM ROAD .LANCING	Date: MAY 2013	Drawing No: -01
	Drawing: proposed entrance porch	Scale: 1:100 / 1:50	Project No: 13/05