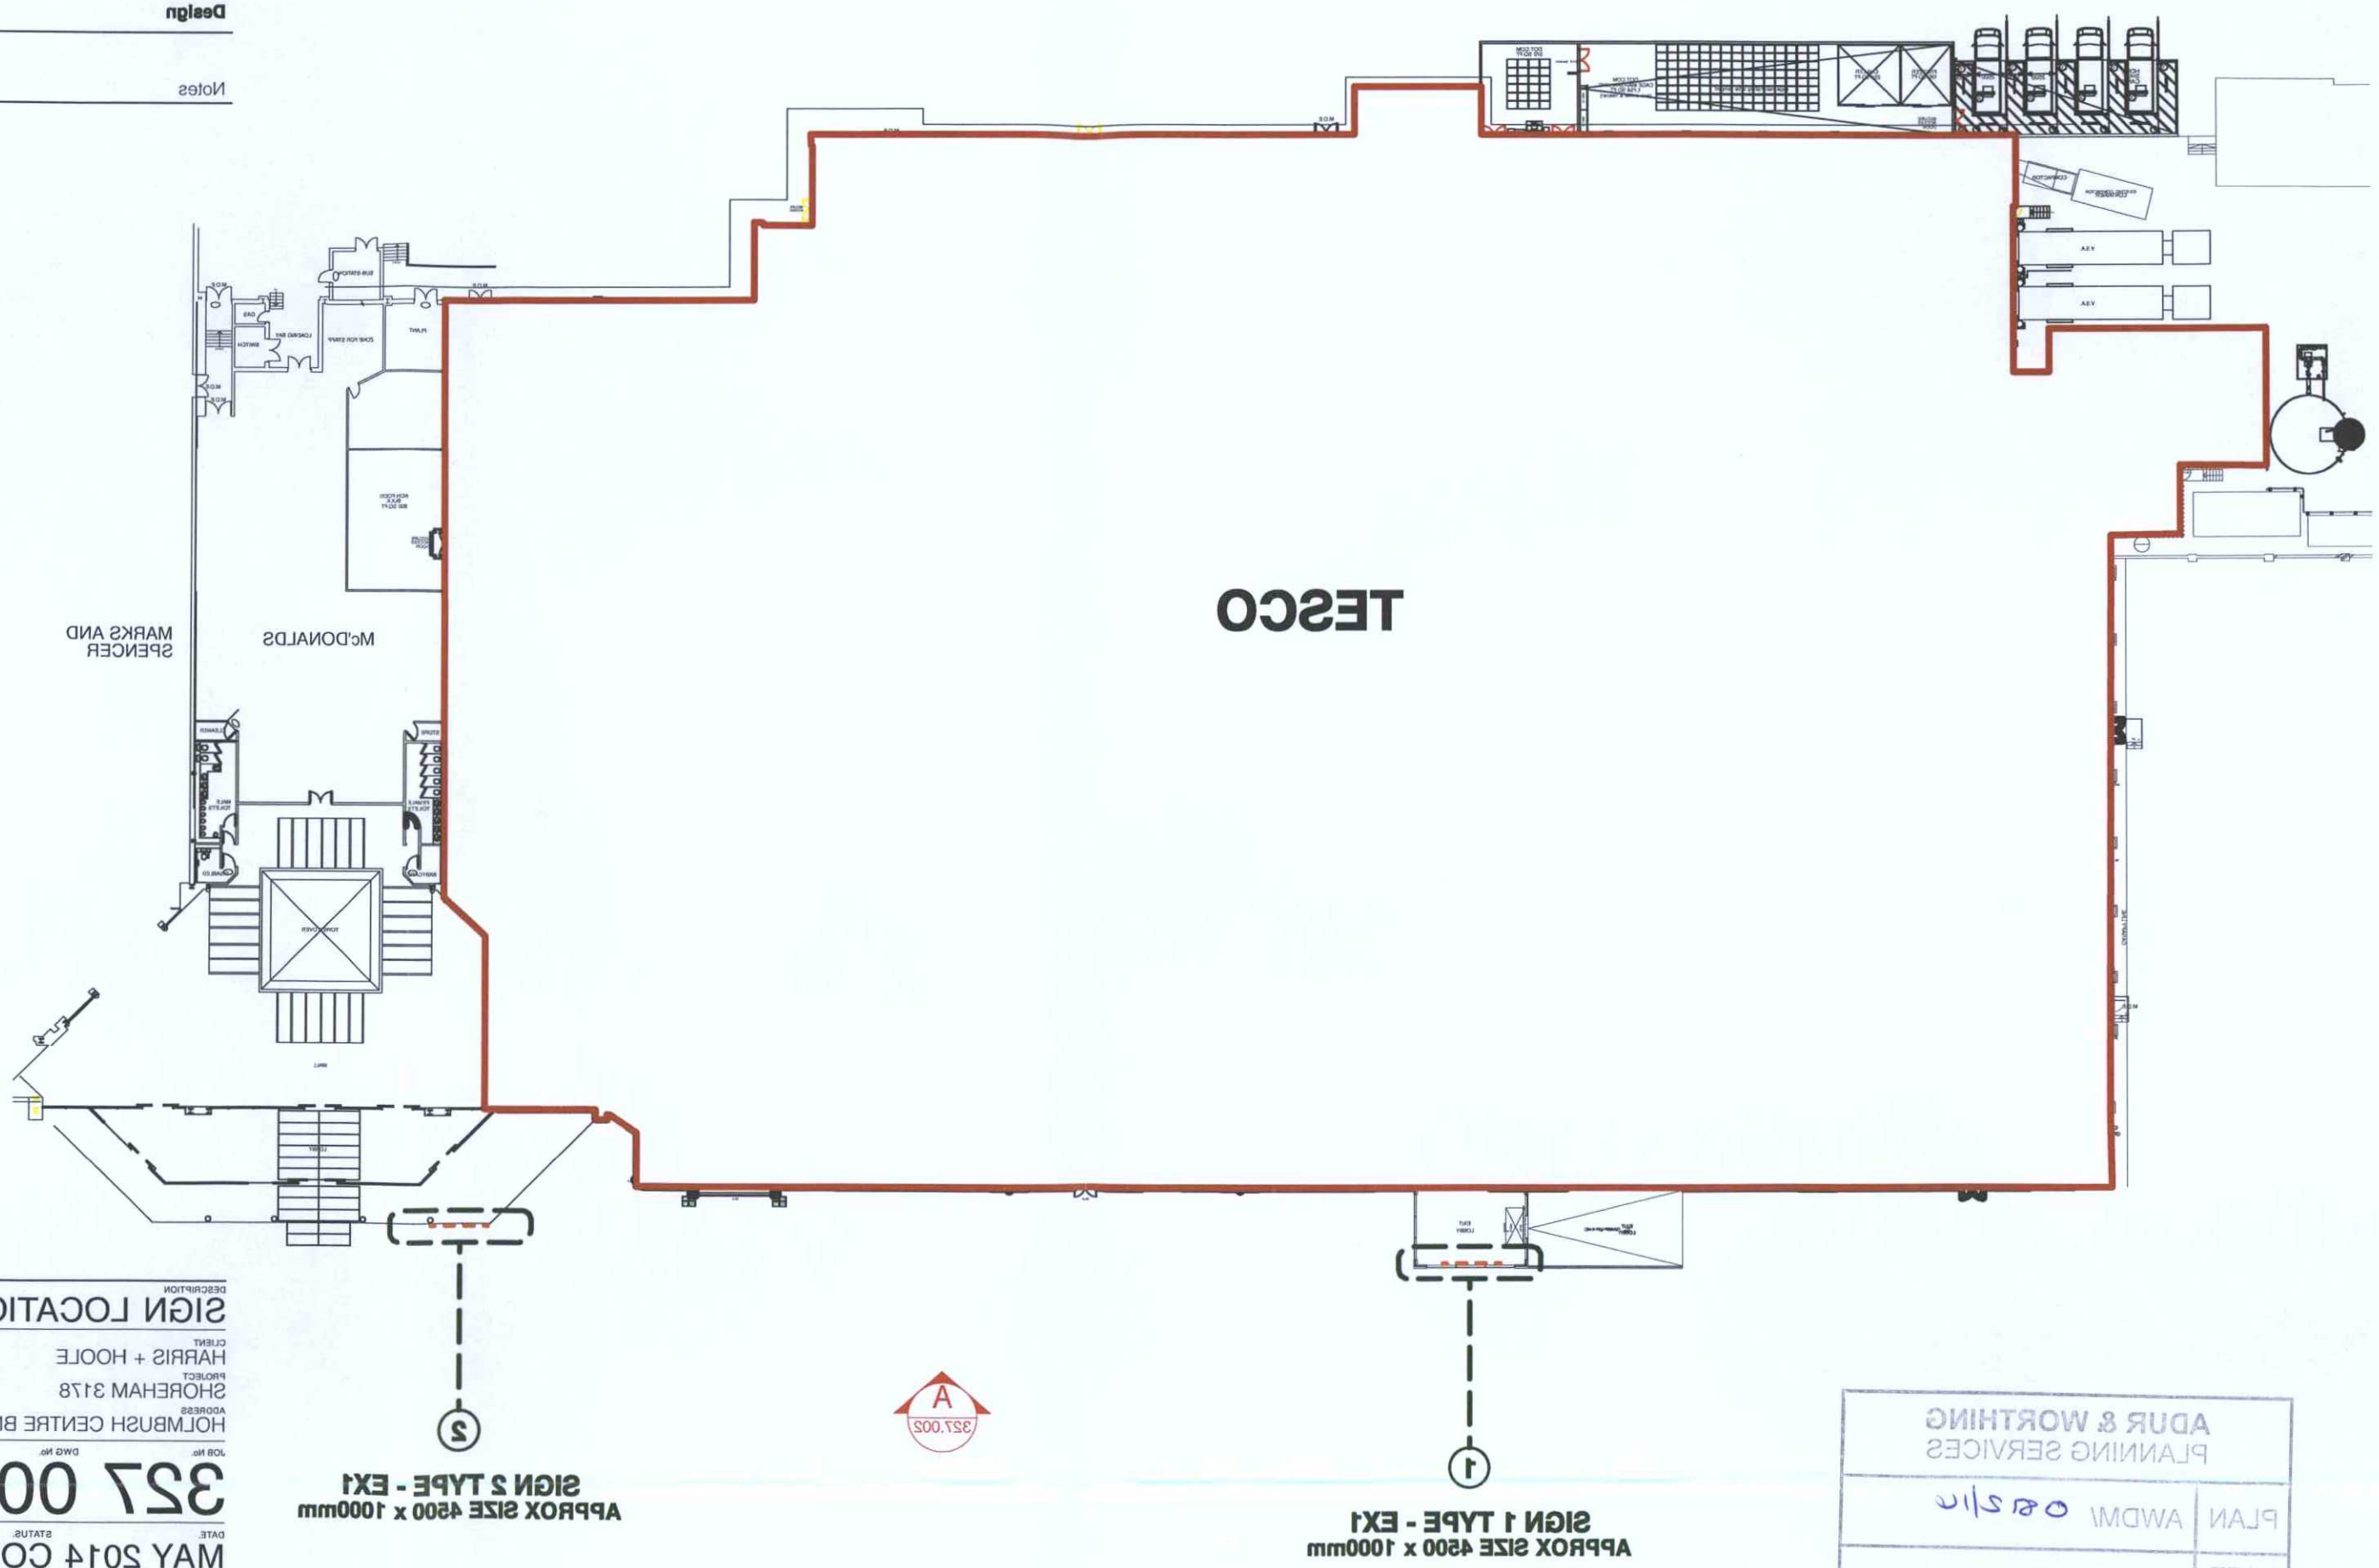

Sign Off

Property	Date
Operations	Date
Design	Date

Notes

DESCRIPTION
SIGN LOCATION PLAN

CLIENT
HARRIS + HOOLE

PROJECT
SHOREHAM 3178

ADDRESS
HOLMBUSH CENTRE BN43 6TD

JOB No. DWG No. REV.
327 00.1

DATE. STATUS.
MAY 2014 CONSENT

DWN BY
EC

SCALE
1:500 @A3

Unit 5, 7 Wenlock Road, London N1 7SL
T +44 (0)20 7253 9005 F +44 (0)20 72539004
www.pattrdesign.co.uk info@pattrdesign.co.uk

THIS DRAWING IS FOR DESIGN INTENT PURPOSES ONLY.
- This drawing is issued on condition that it is not copied or disclosed to any other unauthorised person without the prior consent of PATH DESIGN.
- Contractors should provide their own setting out drawings for consent by PATH DESIGN.
- This drawing is the property of PATH DESIGN and copyright is reserved by them.
- All structural works are to be detailed / confirmed and approved by structural engineer.
- All dimensions to be verified on site prior to work commencing.

ADUR & WORTHING
PLANNING SERVICES

PLAN	AWDM/ 0812/14
DATE VALID	- 9 JUN 2014