5 Part External Elevation
1:100 @A3



7 External Elevation
1:200 @A3

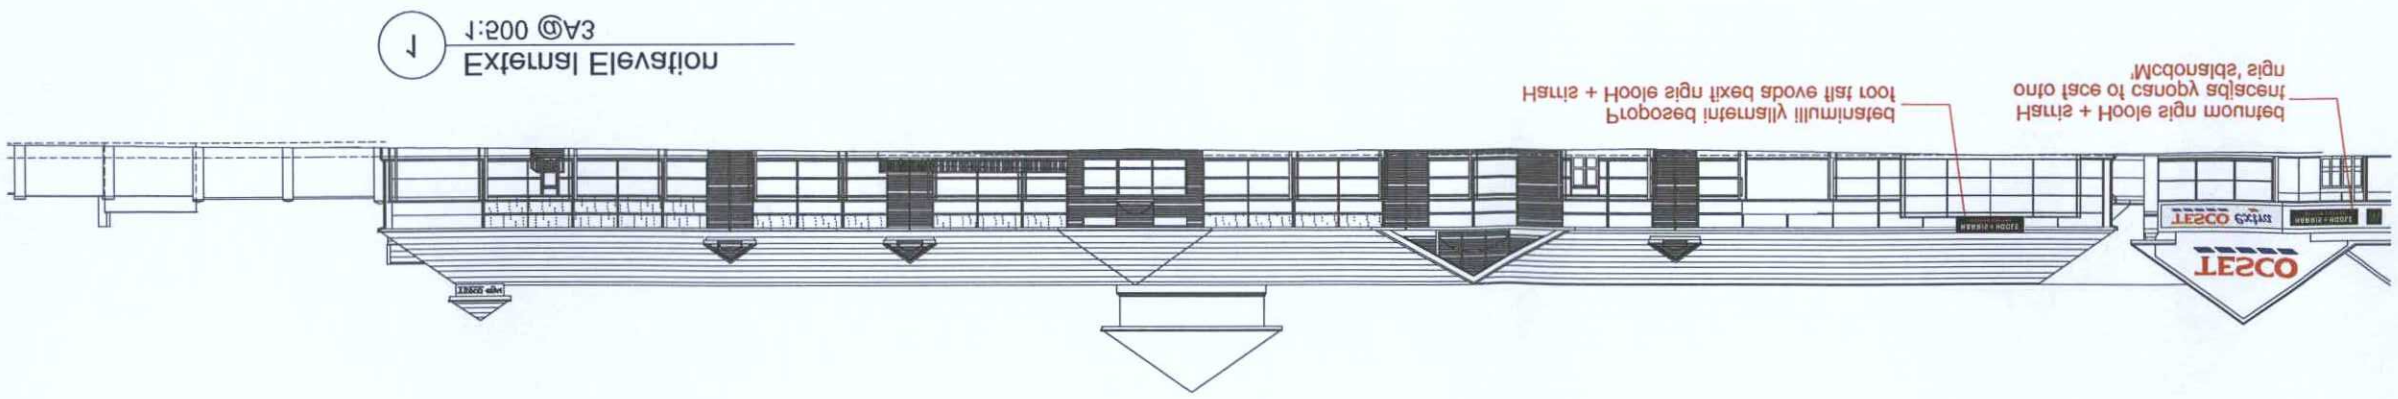

THIS DRAWING IS FOR DESIGN INTENT PURPOSES ONLY.
- All dimensions to be verified on site prior to manufacture.
- Contractor during tender and prior to manufacture to check all dimensions and relationships.
- Any discrepancies between drawings and specification to be reported to Mark Designs.
- Any variations must be agreed in writing by Mark Designs and approved by Client.
- All dimensions to be verified on site prior to manufacture. Contractor during tender and prior to manufacture to check all dimensions and relationships. Any discrepancies between drawings and specification to be reported to Mark Designs.

1:100 & 1:200
SCALE

Unit 2, 7 Mayford Road, London, N1 1DT
T +44 (0)20 7503 8002 F +44 (0)20 7503 8004
www.markdesign.co.uk info@markdesign.co.uk

OW \ EC
DRWN BY

JUNE 14 CONSENT
DATE STATUS

352 00.5
JOB NO. DWG NO. REV.

HOLMBUSH CENTRE BIA3 6TD
ADDRESS

SHOREHAM 3178
PROJECT

HARRIS + HOOLE
CLIENT

EXTERNAL ELEVATIONS
DESCRIPTION

Revision

PLANNING SERVICES
ADUR & WORTHING
PLAN AWDM\ 0215/17
VALID DATE - 8 JUN 2017

Notes

Design	Date
Operations	Date
Property	Date

Sign Off