1m 2m 3m 4m 5m 6m 7m 8m 9m 10m
1:50 Scale Bar

1m 2m 3m 4m 5m 6m 7m 8m 9m 10m
1:100 Scale Bar

10m 20m 30m 40m
1:500 Scale Bar

10m 20m 30m 40m 50m
1:1250 Scale Bar

ADUR & WORTHING
PLANNING SERVICES

PLAN	AWDM/ 0809/14
DATE VALID	13 JUN 2014



Existing North Elevation



Existing West Elevation



Location Plan

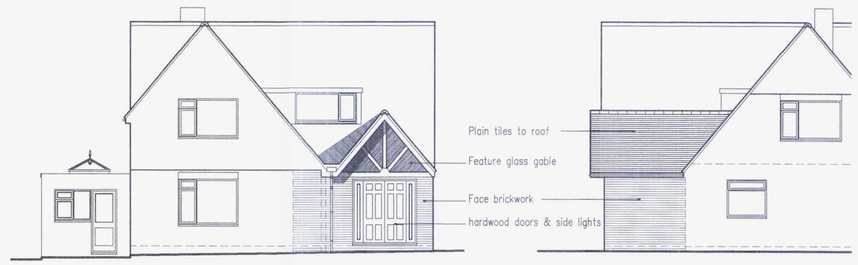

Proposed North Elevation

Proposed West Elevation

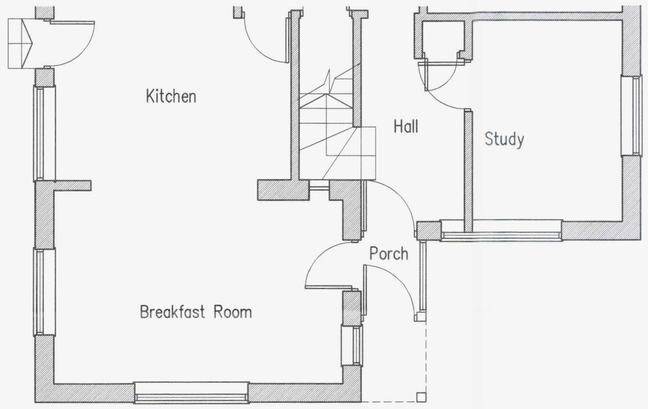

Existing Part Ground Floor Plan



Block Plan

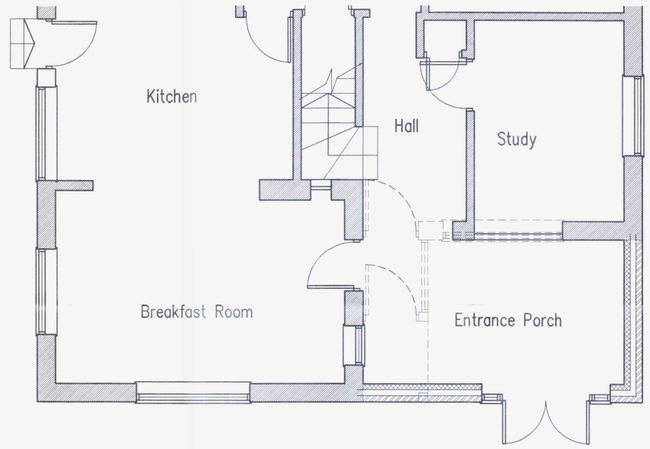

Proposed Part Ground Floor Plan

Proposed Extenion To Form New Porch At: 20 The Avenue, Shoreham-By-Sea, West Sussex

rja Planning & Building Consultants Ltd.
16 Greenacres
Shoreham-By-Sea
West Sussex
BN43 5WY
t/f: 01273 467297 mob: 07971 375739
e: rex@rjapbc.co.uk web: www.rjapbc.co.uk

Chartered Institute of Architectural Technologists

PROJECT: 20 The Avenue, Shoreham-By-Sea
DRAWING TITLE: Proposed Floor Plans & Elevations
CLIENT: Mr & Mrs Cornwall
DWG NO: -01
REVISION:
SCALE: 1:50, 1:100 @ A1
DATE: 10.06.14
DRAWN: rex