

10 metres @ 1:100 on A3


1 metre @ 1:100 on A3

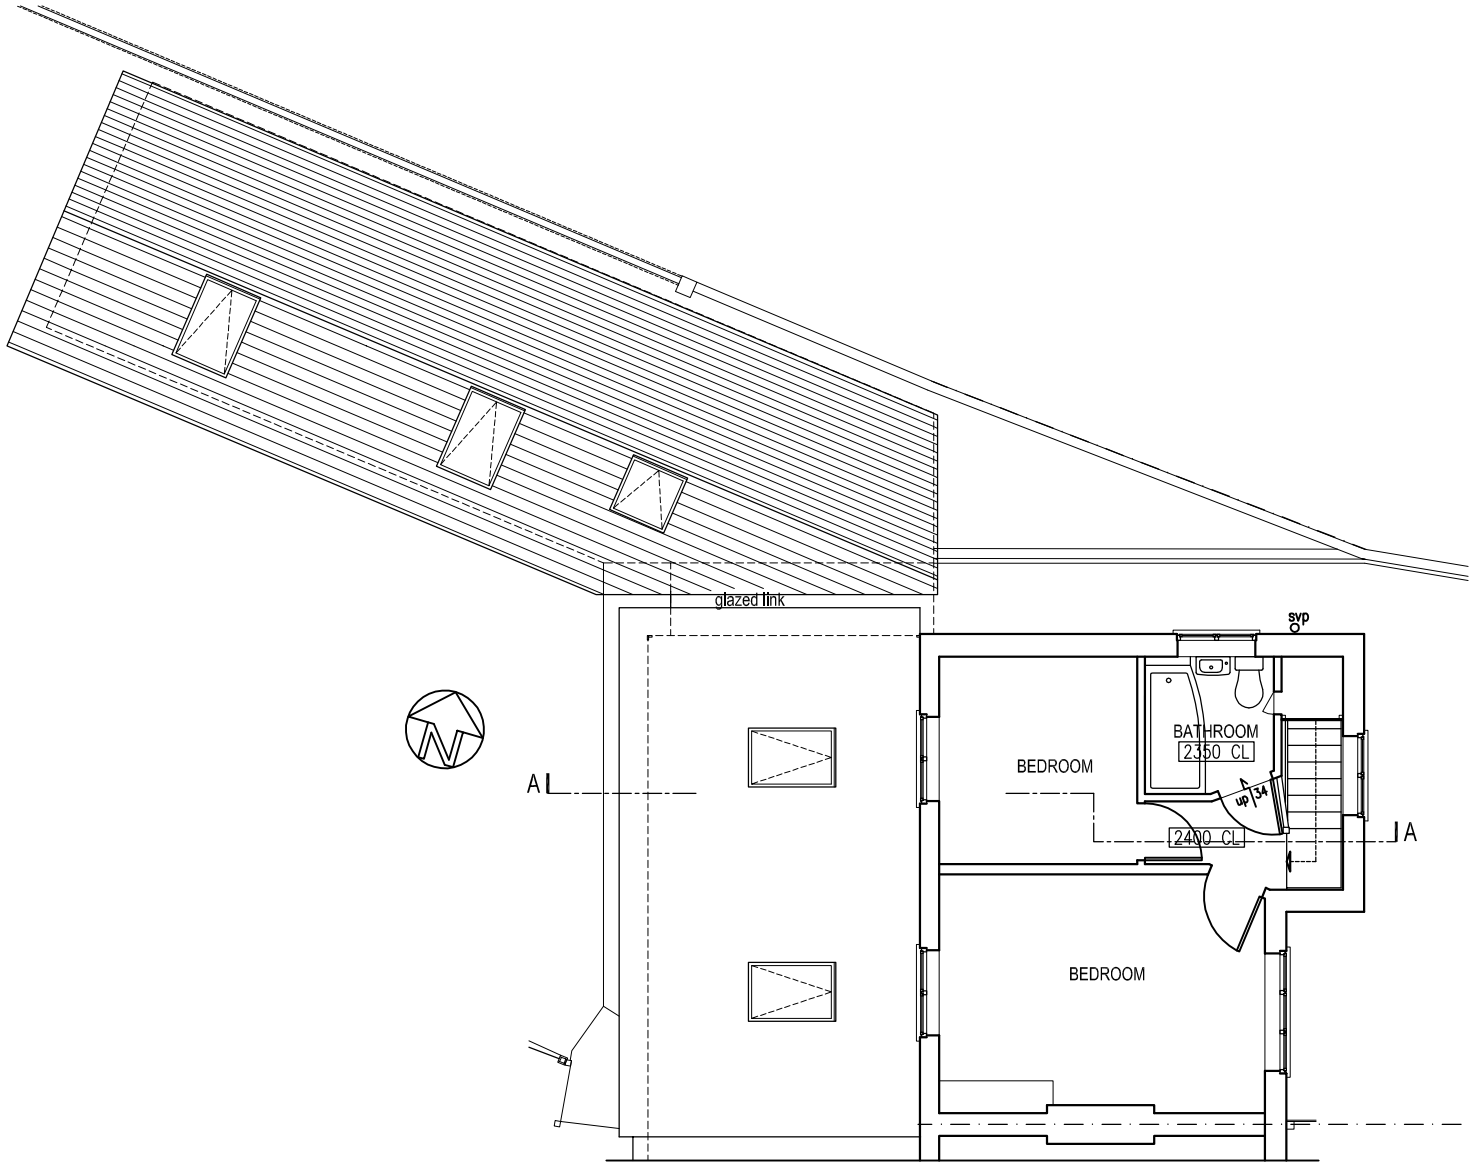



FIRST FLOOR PLAN

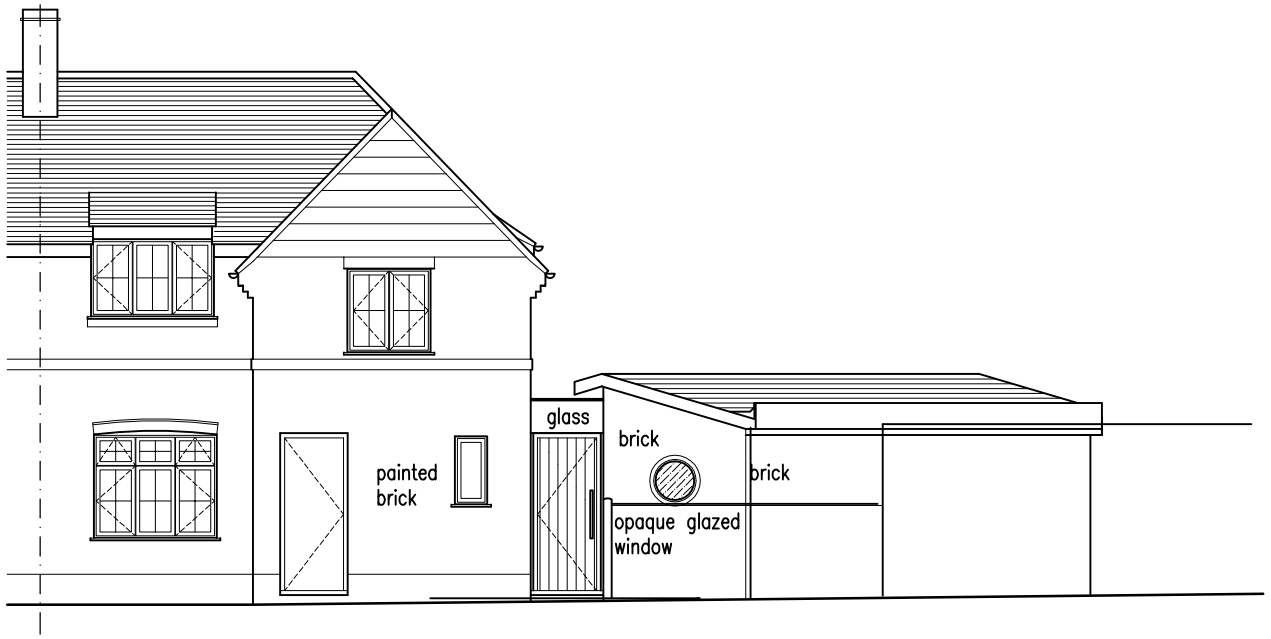


FRONT (EAST) ELEVATION

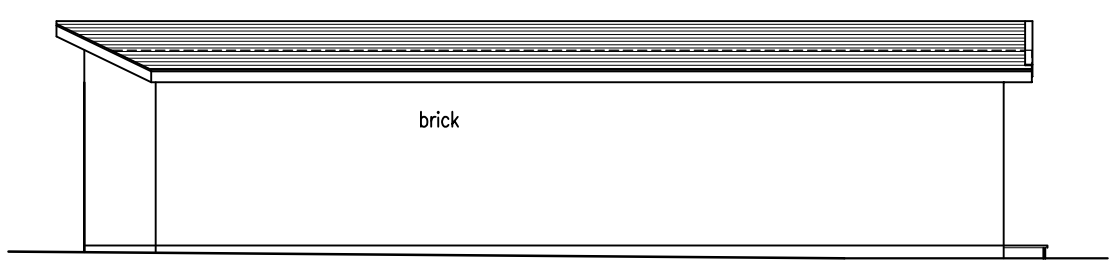


SIDE (NORTH) ELEVATION

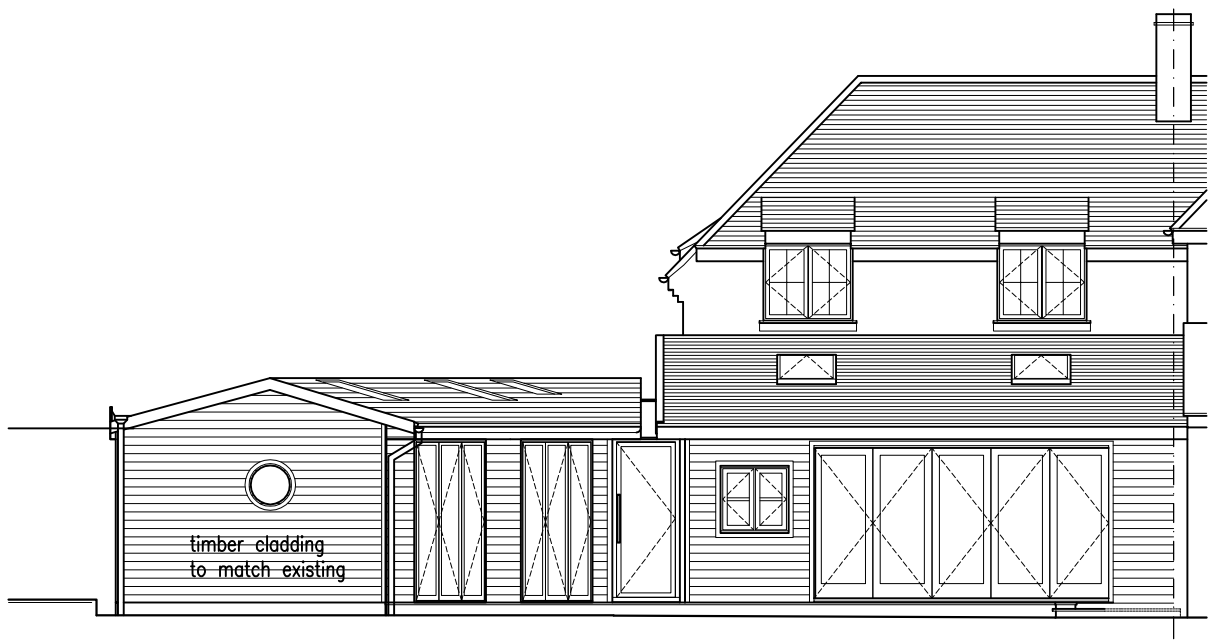


REAR (WEST) ELEVATION

A Roof windows moved from north to south elevation

rev. date

These drawings should be approved by Local Authority Building Control or other appropriate checking Authority prior to commencement of the work.

No dimensions to be scaled from this drawing.
All dimensions to be checked on site.
This drawing is copyright.

client
Pete Dakin

project
45 Buci Crescent
Shoreham-by-Sea

drawing
Proposed Plans & Elevations

scale 1:100@A3 date 03.05.2022

drawn CH

9 Kenton Road
Hove, East Sussex
BN3 4PG
tel: 01273 298217
fax: 01273 298217
e-mail: info@clairehaigharchitects.co.uk

Claire Haigh
Associates Ltd

CH 1125 /006 rev. A