
SITE PLAN

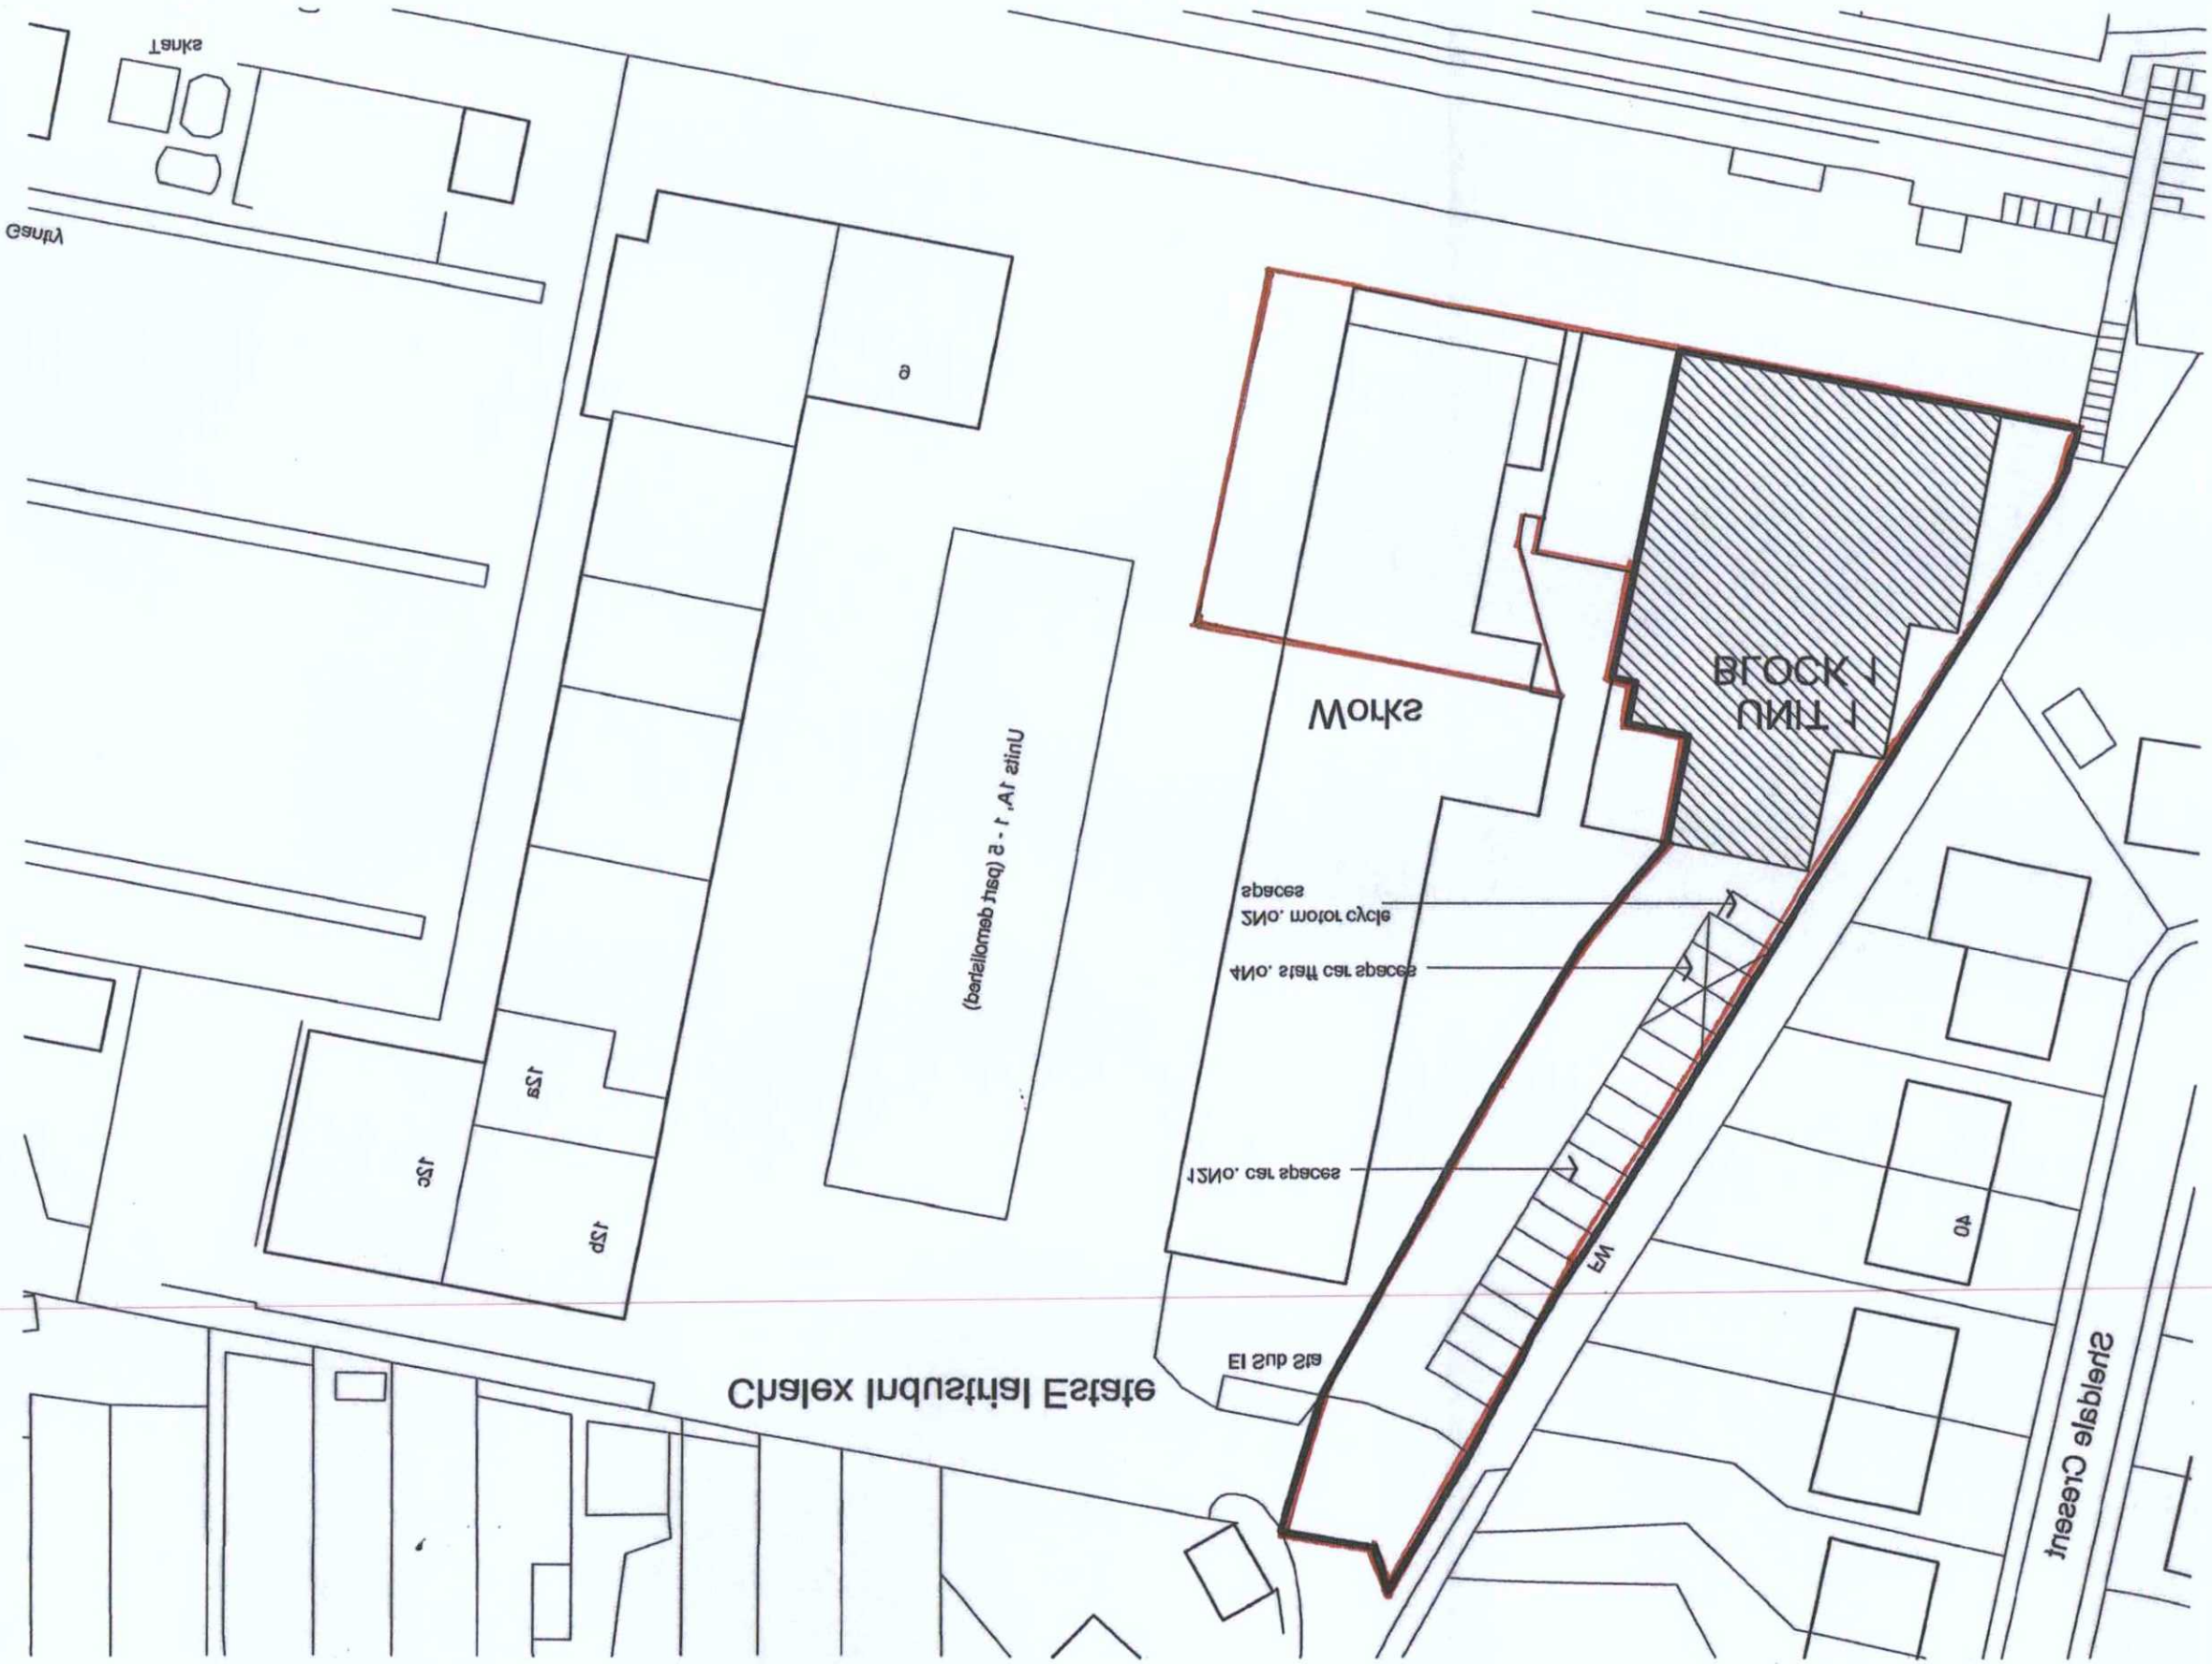

DRAWING NO.	REVISION NO.
1057\05	B
DATE:	SCALE:
May 2013	1:200

PROJECT TITLE:
Unit 1, Block 1
Chalex Industrial Estate
A24, Manor Hall Road
Southwick

DRWG TITLE:
Site Plan


CLIENT:
Car & Van MOT Services Ltd

Chartered Architect
Hutchinson Design Associates
42, Portland Road, Hove, East Sussex BN3 5DQ
Telephone: 01273 424810 e-mail: design@hda-hutchinson.co.uk

© 2013 Hutchinson Design Associates Ltd

Print - 1:200 at A3

Parking revised
Rev A - 17 May 2013

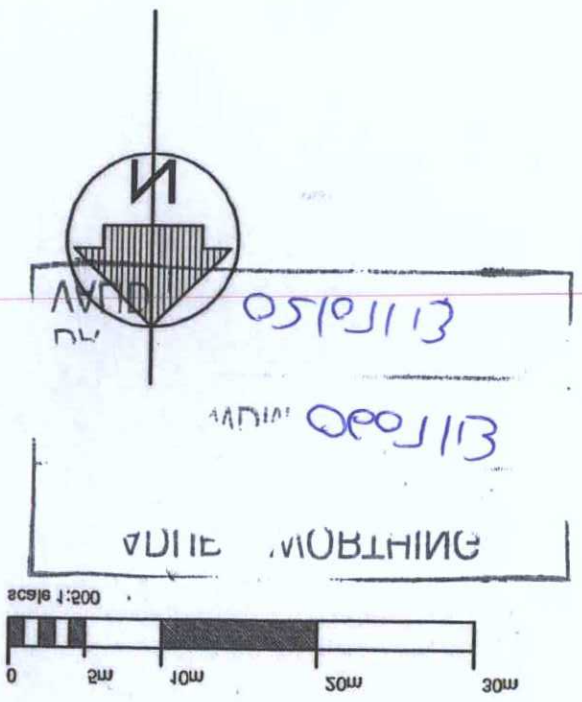

05/09/13