




Existing North 1:100

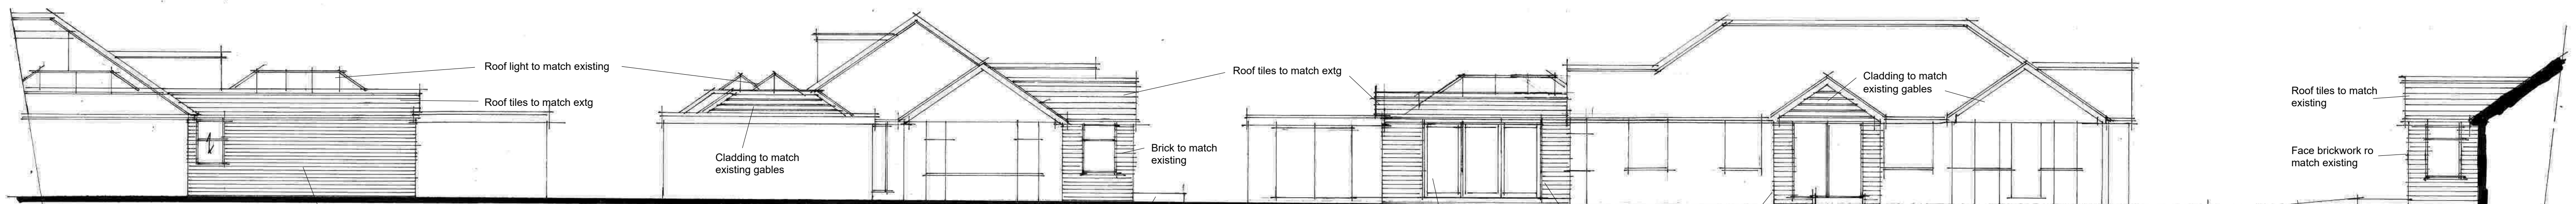


Proposed North 1:100

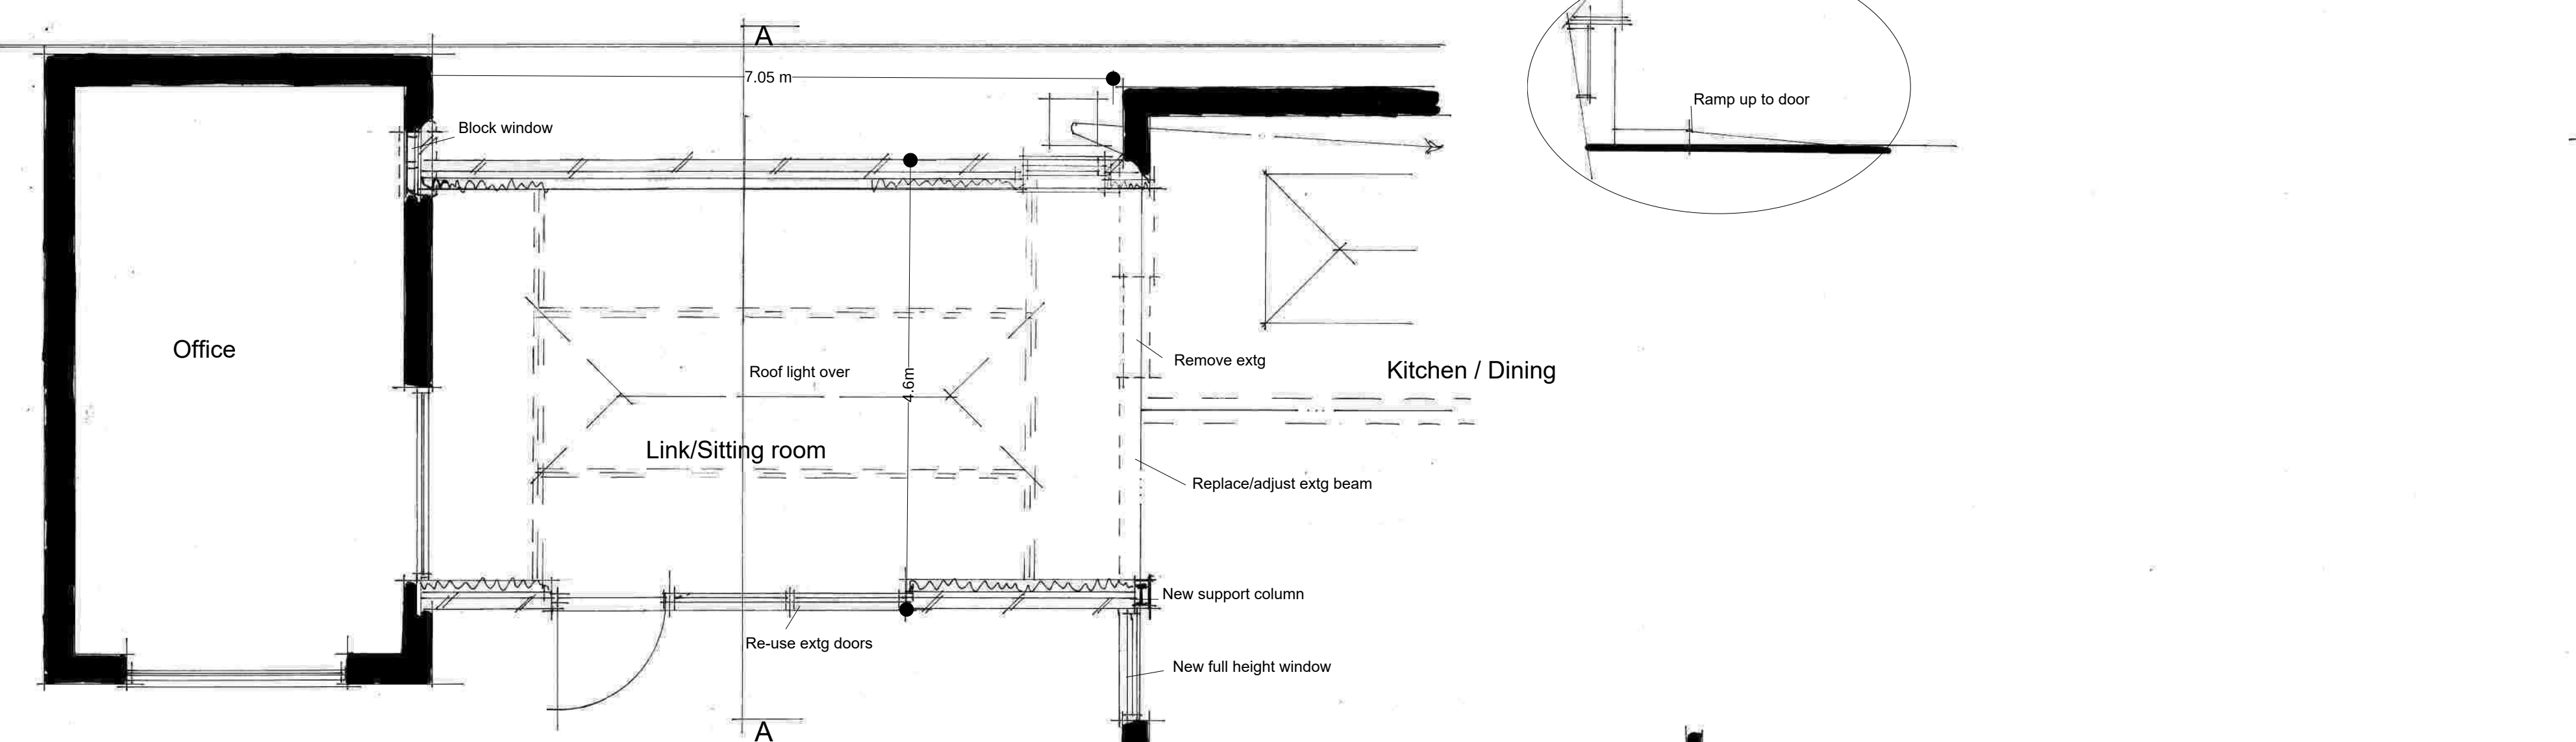

Plan 1:50

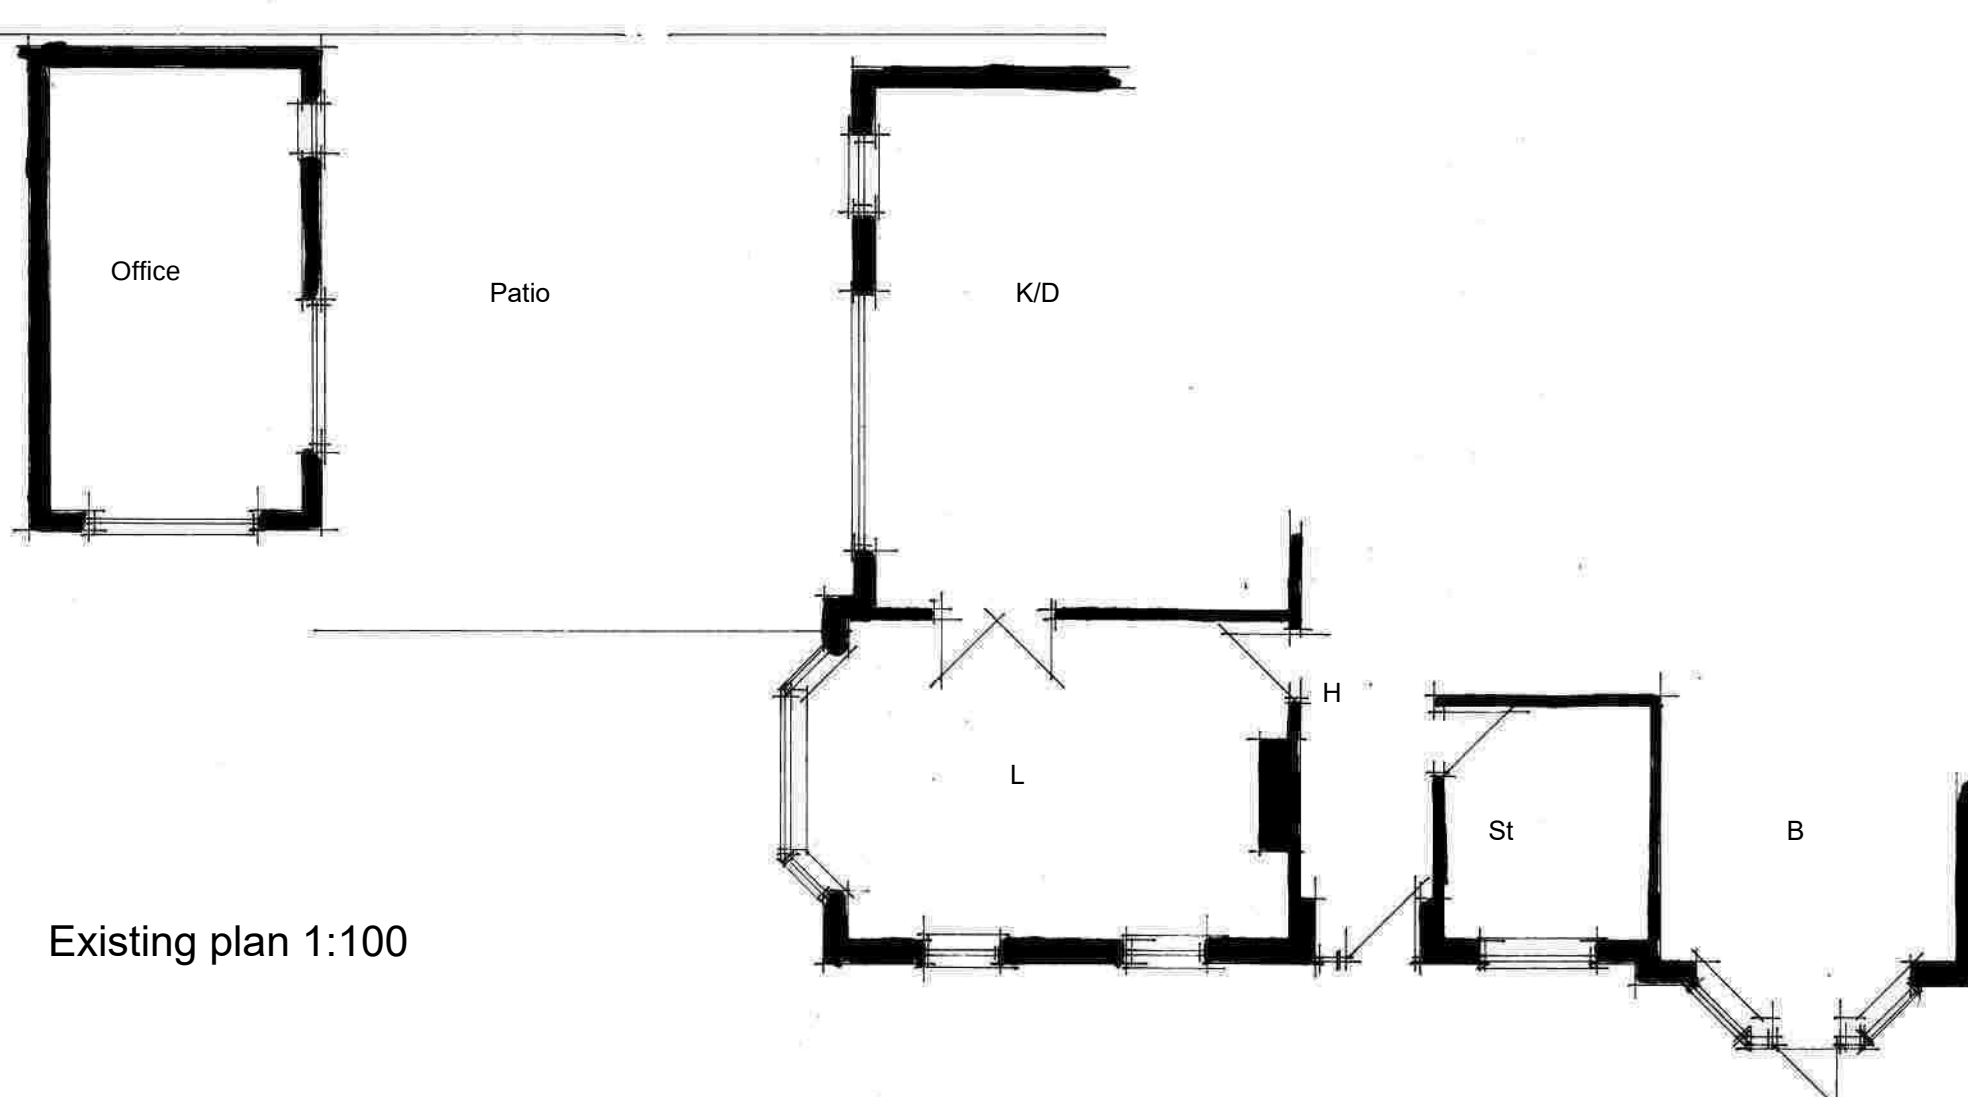


Existing plan 1:100

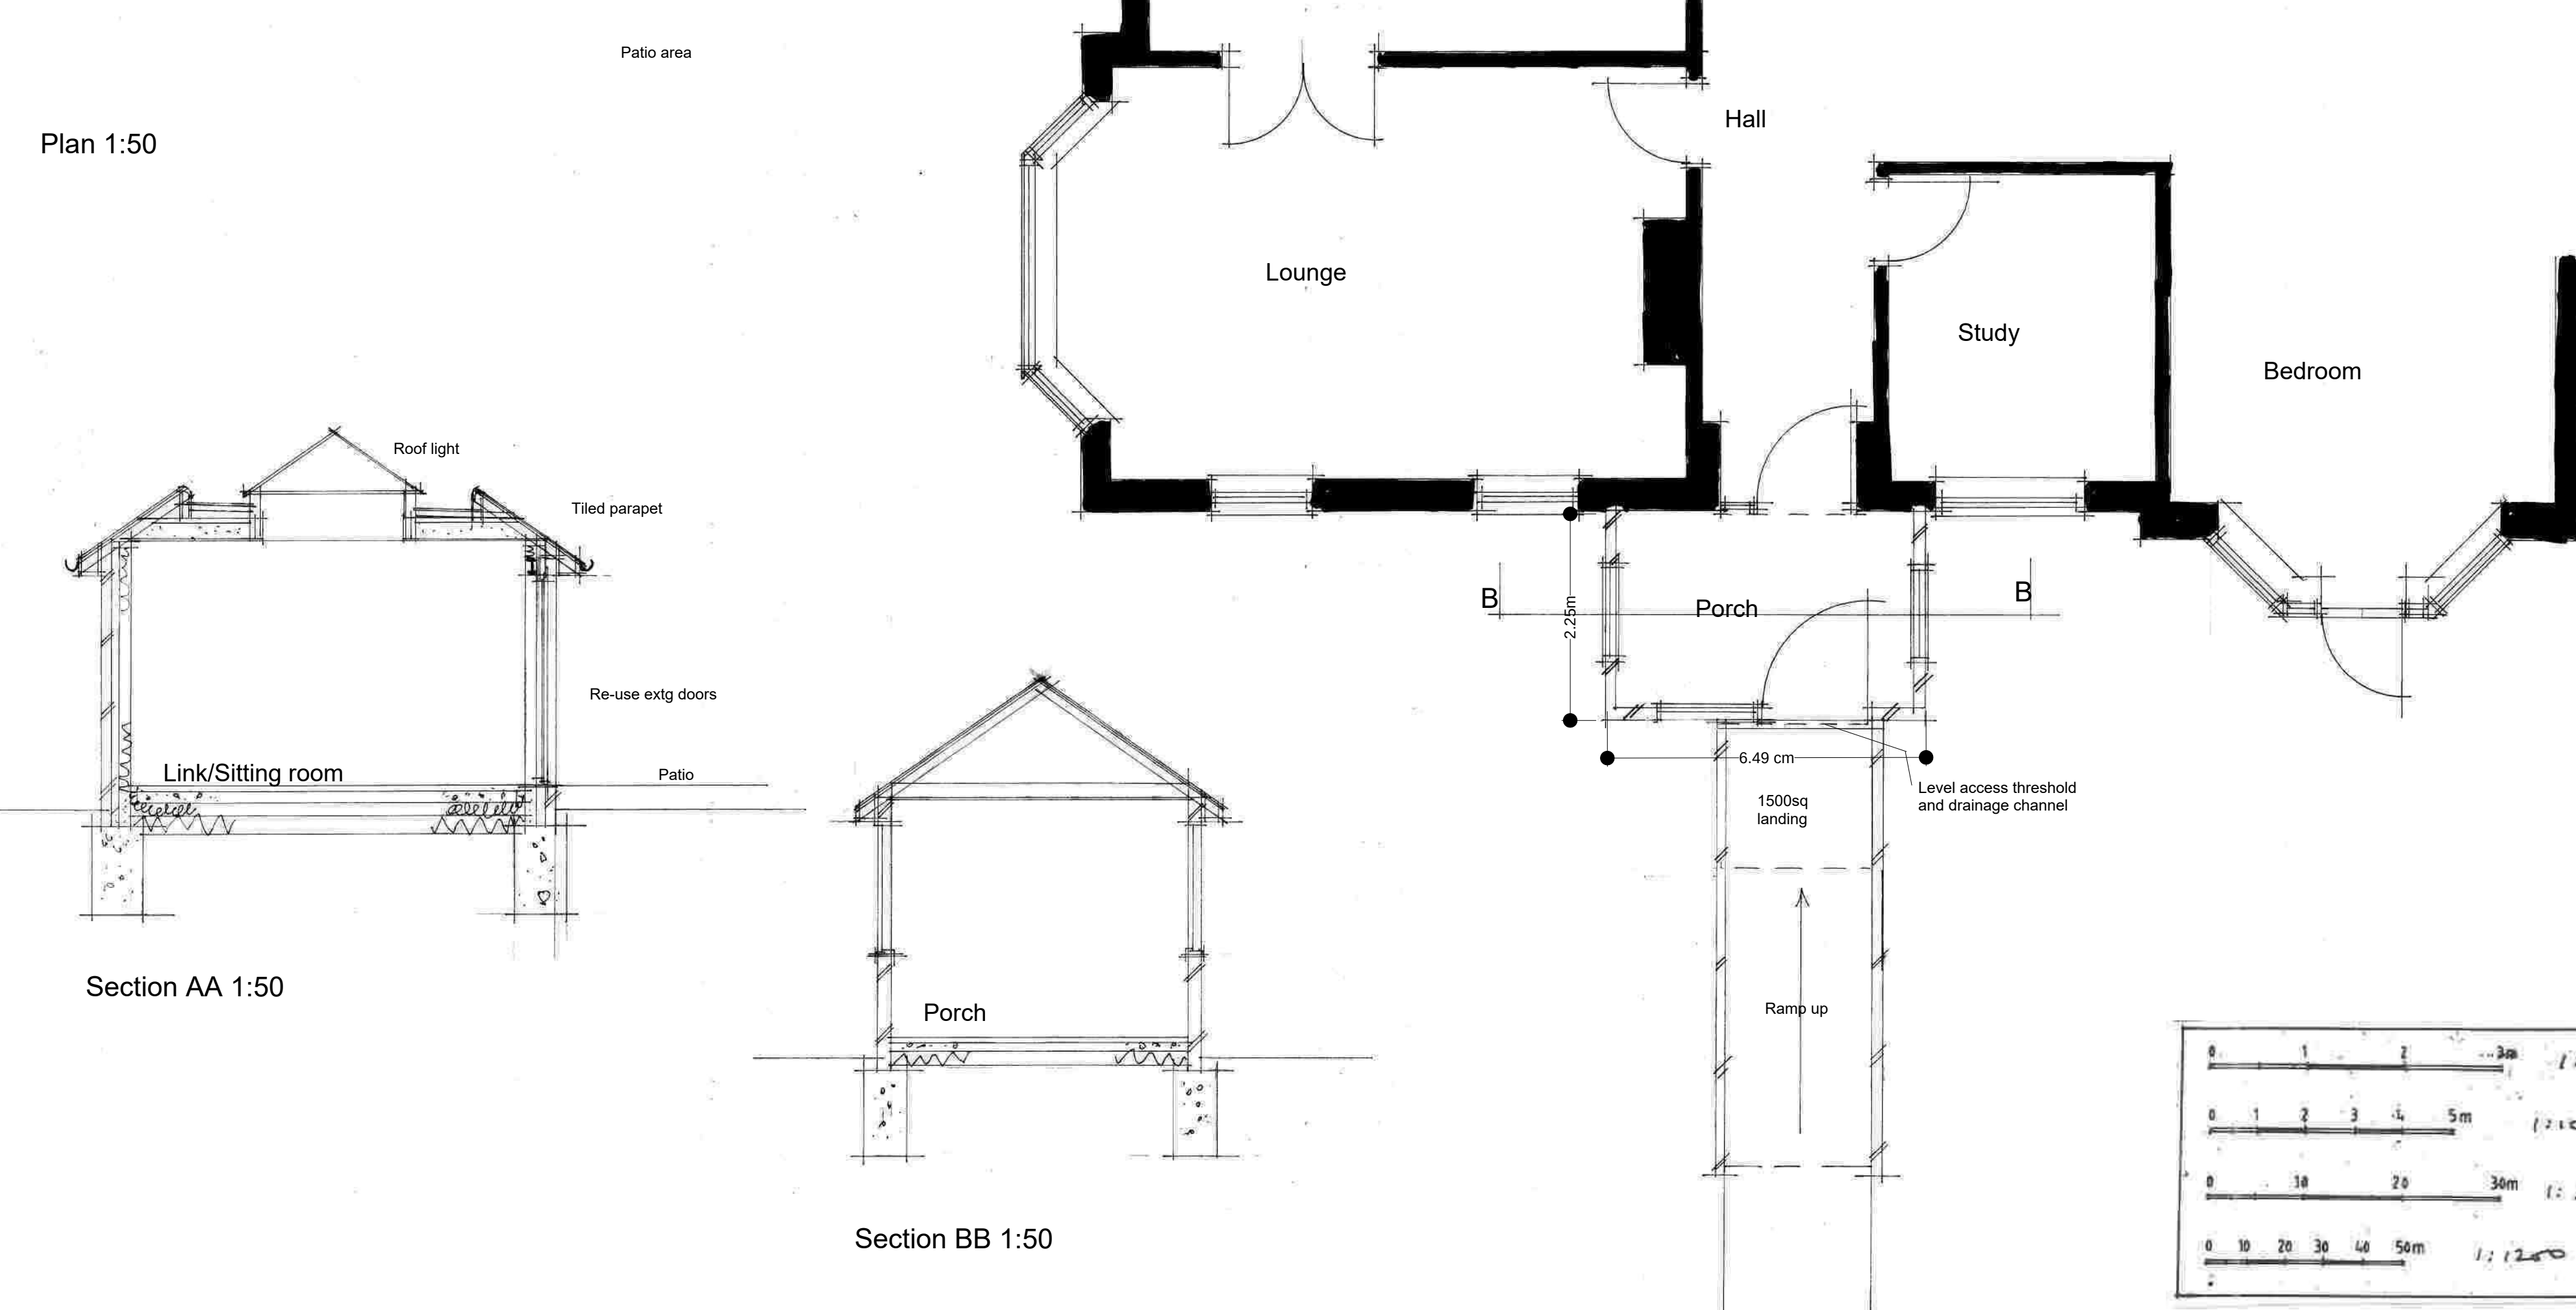


Section AA 1:50


Section BB 1:50

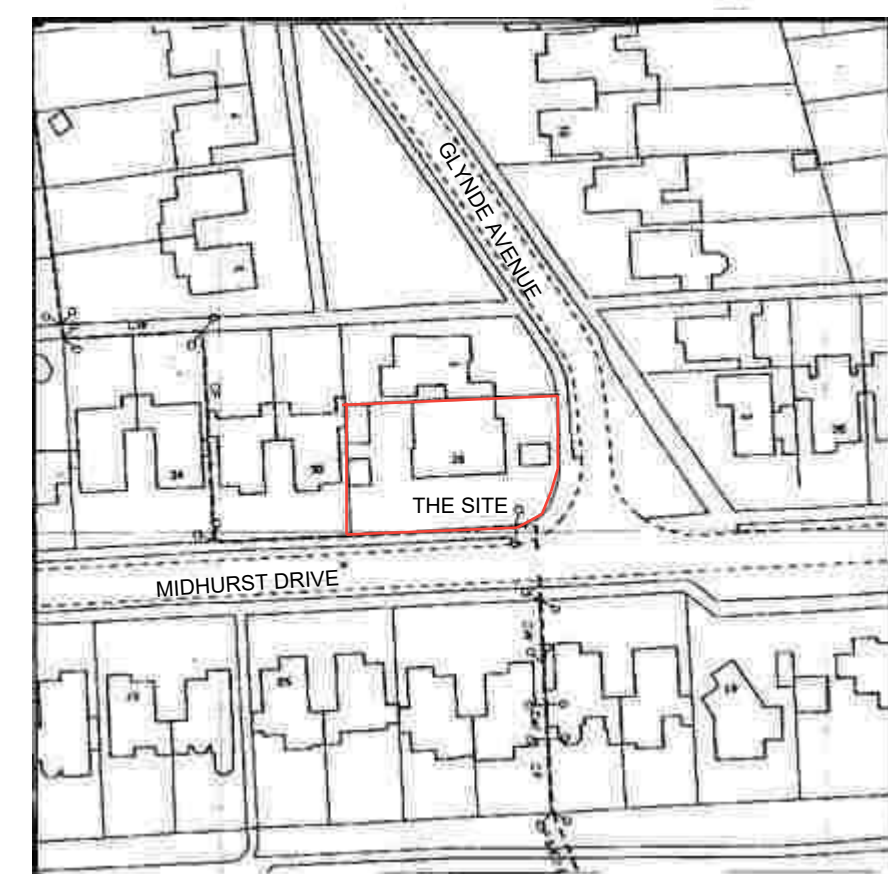

Site plan 1:1250

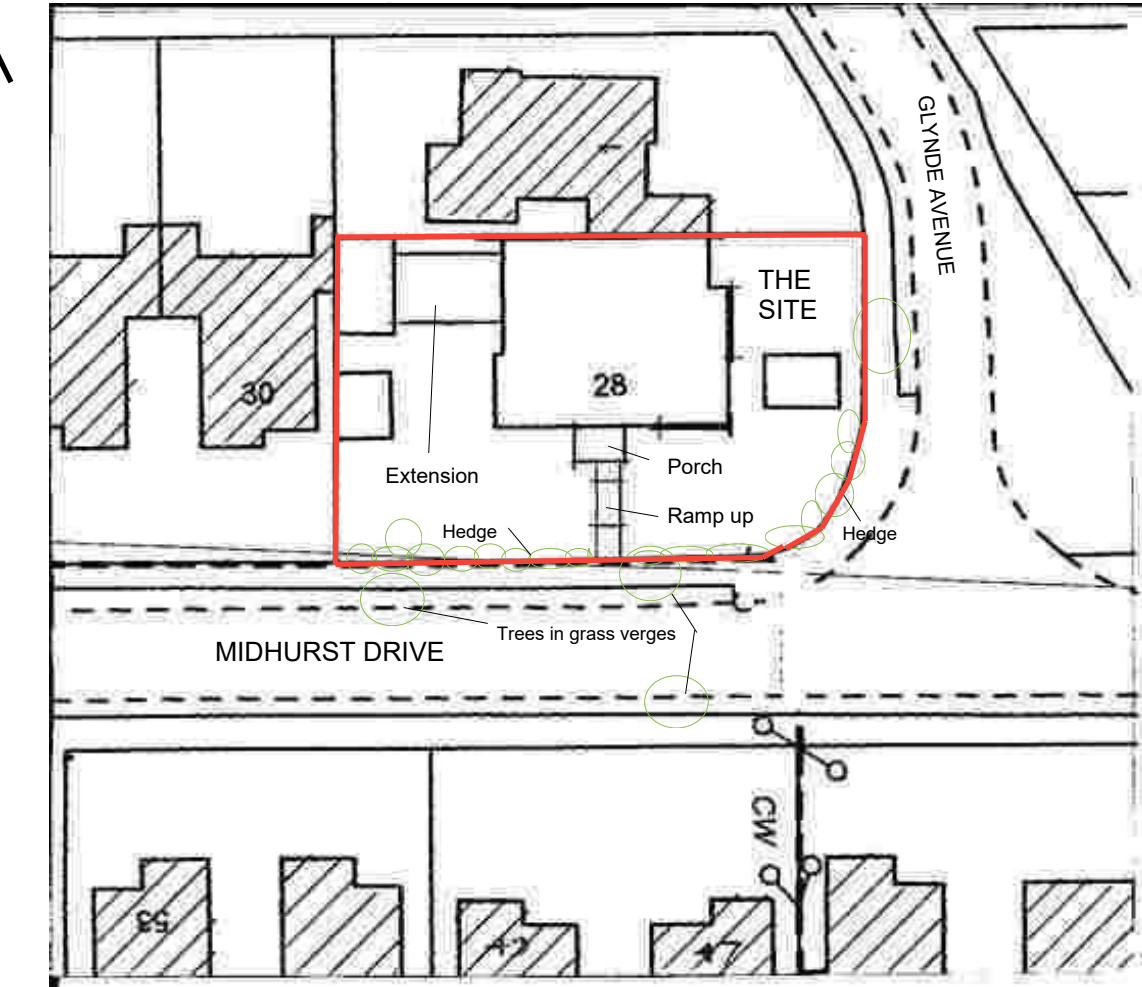

Block plan 1:500

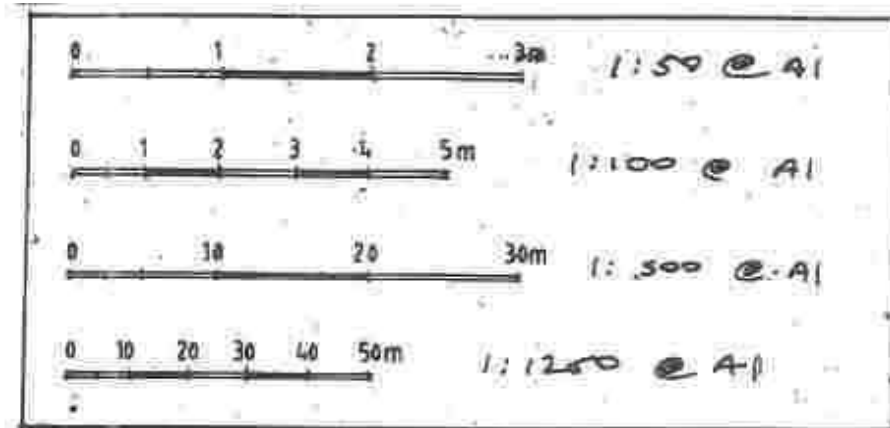

**AJ SALTER & SON**  
Architectural Technicians  
and Surveyors  
50 WINDSOR ROAD, WORTHING,  
WEST SUSSEX, BN11 2LY  
Tel/Fax: (01903 209496)  
E-mail: ajsalterandson@hotmail.com

|         |                               |        |          |
|---------|-------------------------------|--------|----------|
| C       |                               |        |          |
| B       |                               |        |          |
| A       | Existing east elevation added | May 26 | IS       |
| Client  | Mr & Mrs Jeanott              |        |          |
| Address | 28 Midhurst Drive : Worthing  |        |          |
| Drawing | EXTENSION ALTERATIONS & PORCH | No.    | 3824:10A |
| Scale   | 1:50 1:100 1:500 1:1250       | Drawn  | IS       |
|         |                               | Date   | May 26   |