




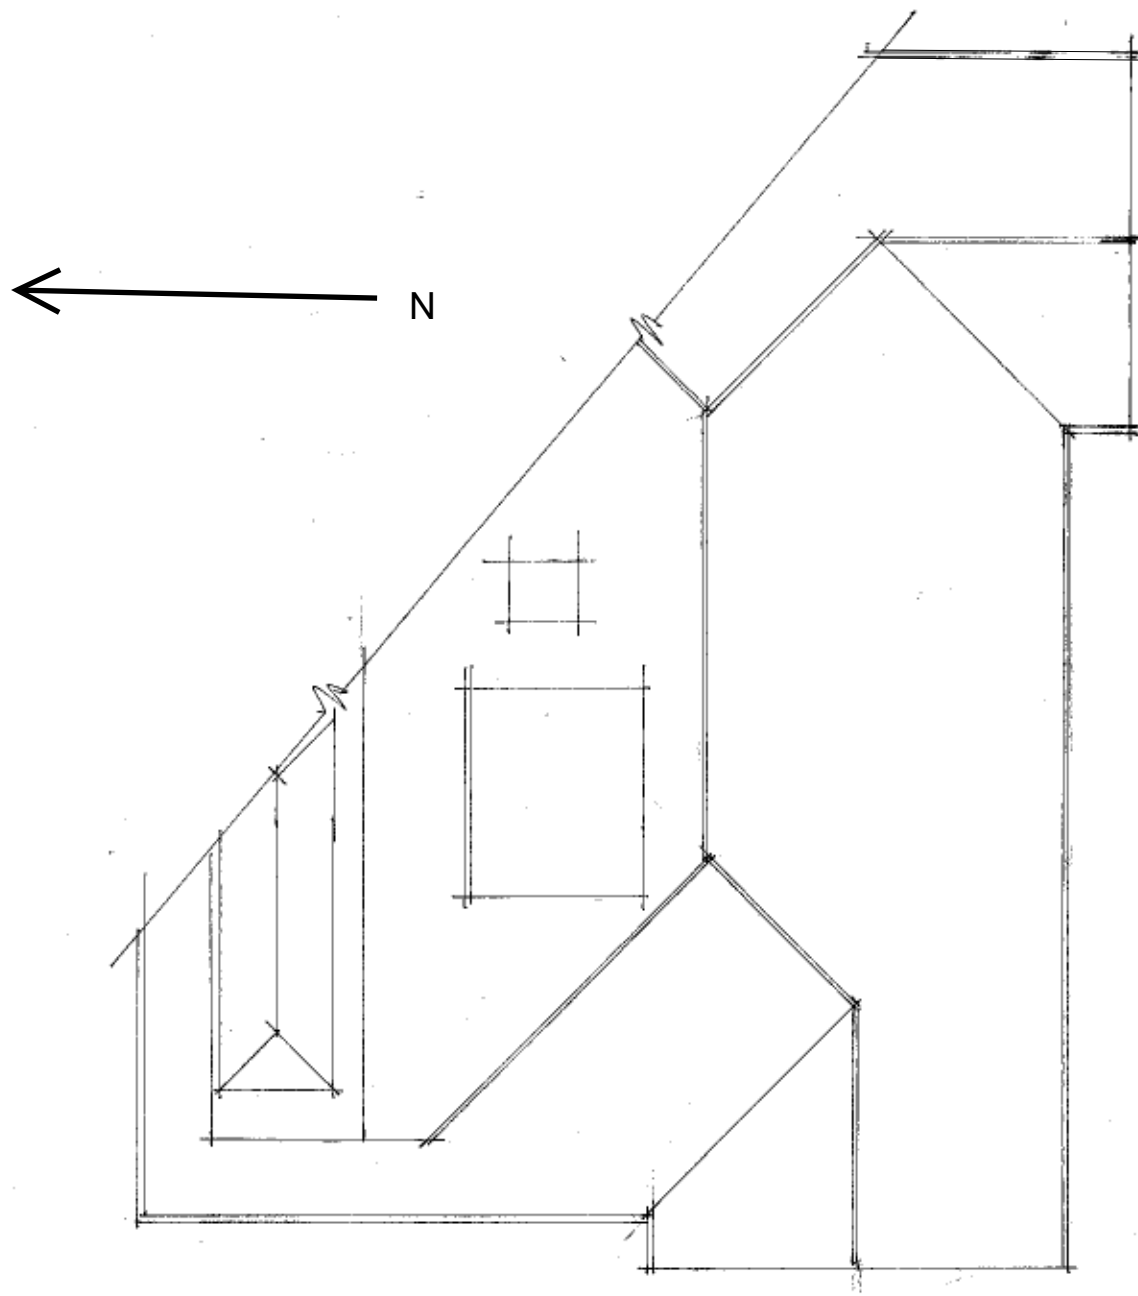

Existing 1:100

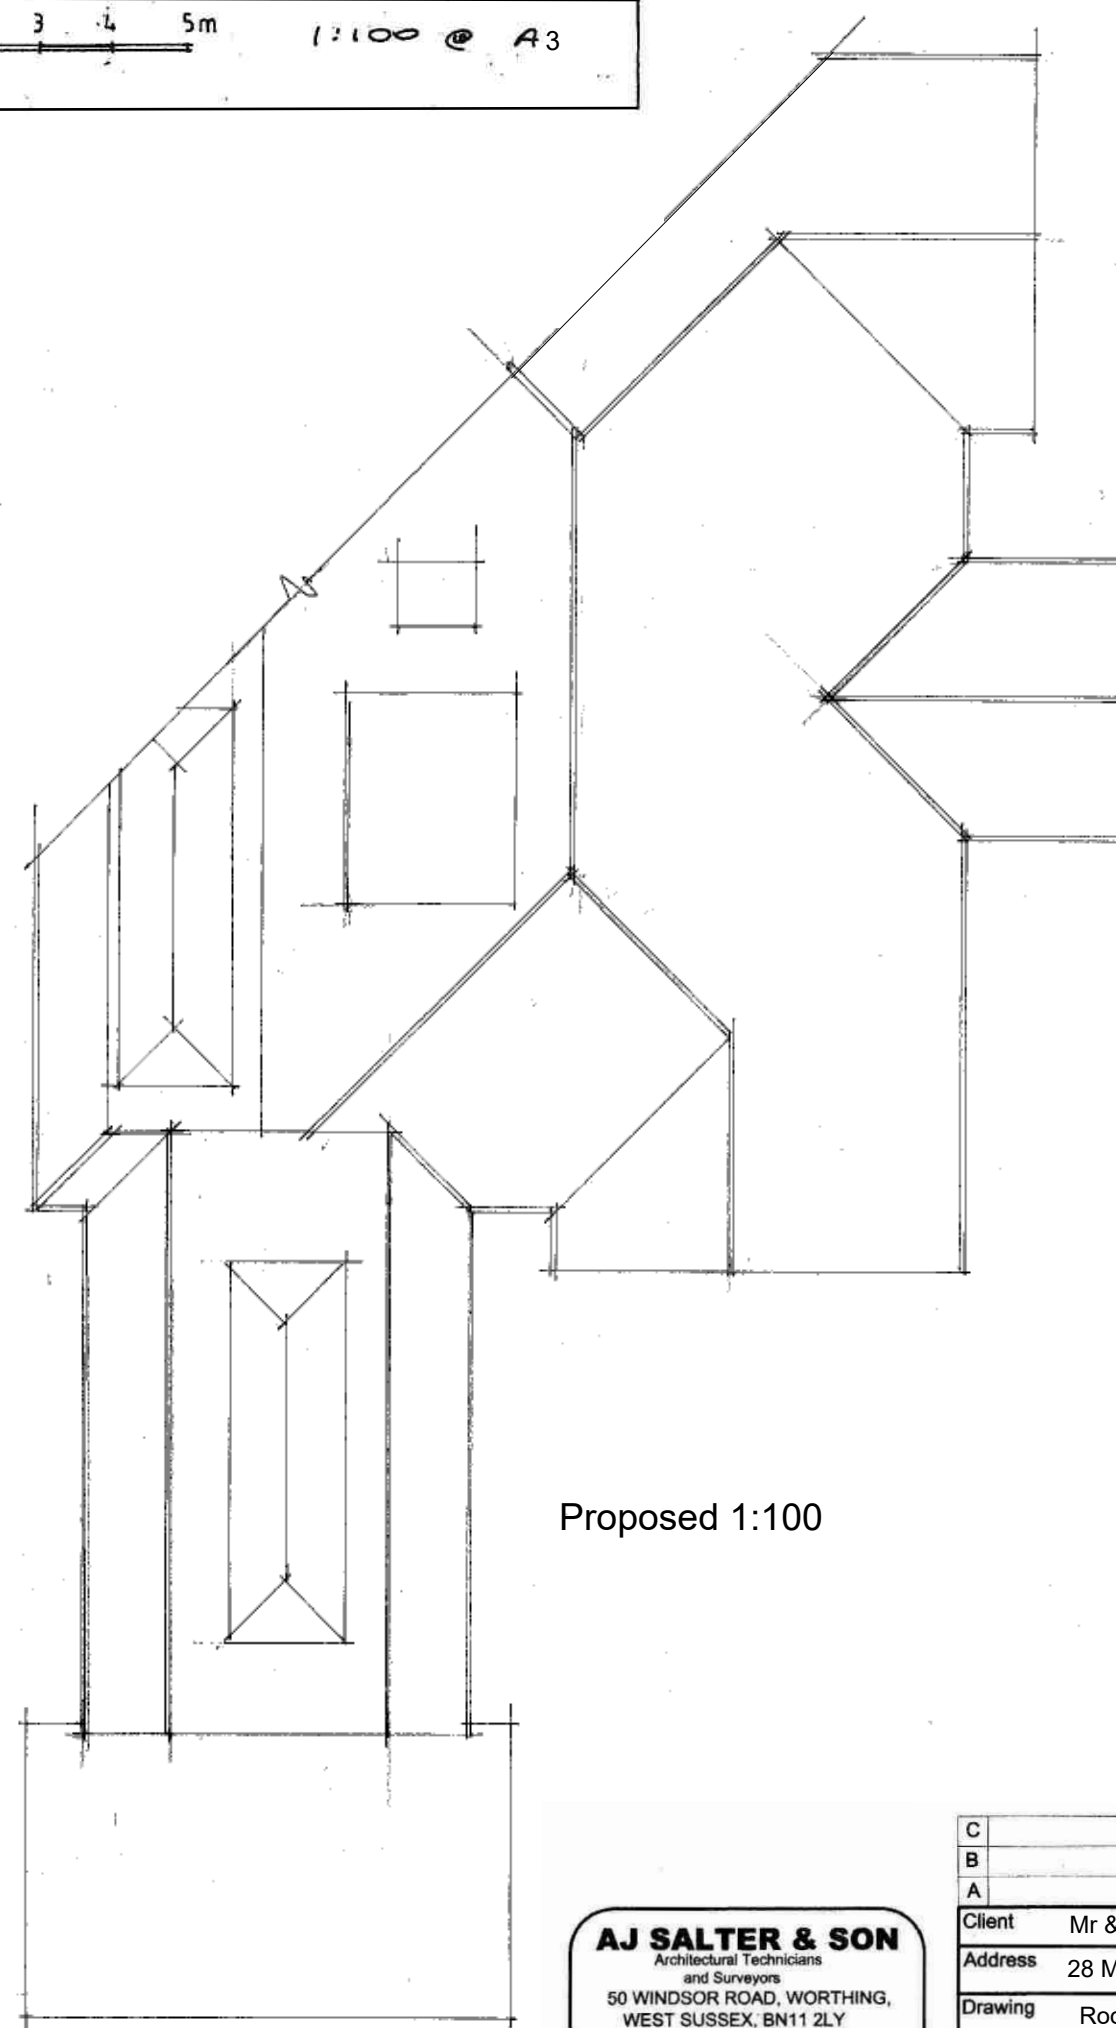

Proposed 1:100

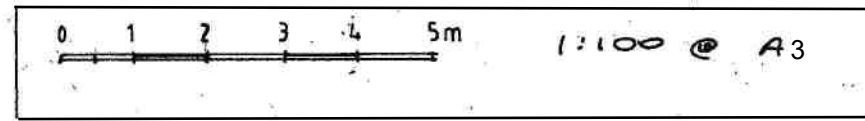

AJ SALTER & SON
Architectural Technicians
and Surveyors
50 WINDSOR ROAD, WORTHING,
WEST SUSSEX, BN11 2LY
Tel/Fax: (01903 209496)
E-mail: ajsalterandson@hotmail.com

C			
B			
A			
Client	Mr & Mrs Jeanott		
Address	28 Midhurst Drive : Worthing		
Drawing	Roof plans	No.	3824:11
Scale	1:100	Drawn	IS
		Date	May 26