





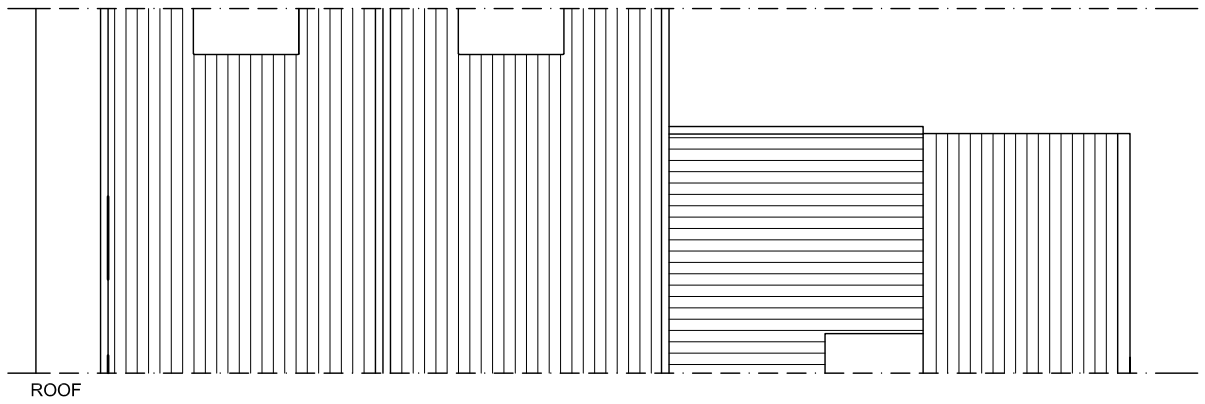


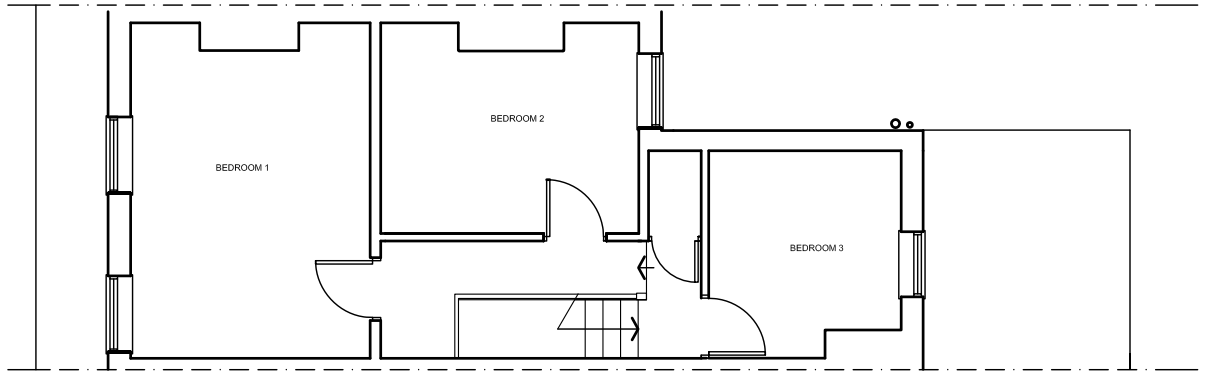


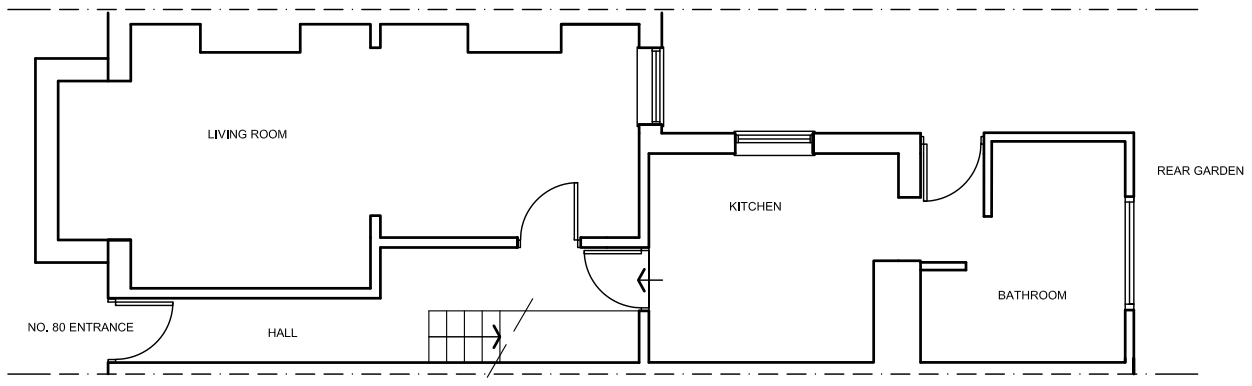


EXISTING PLANS

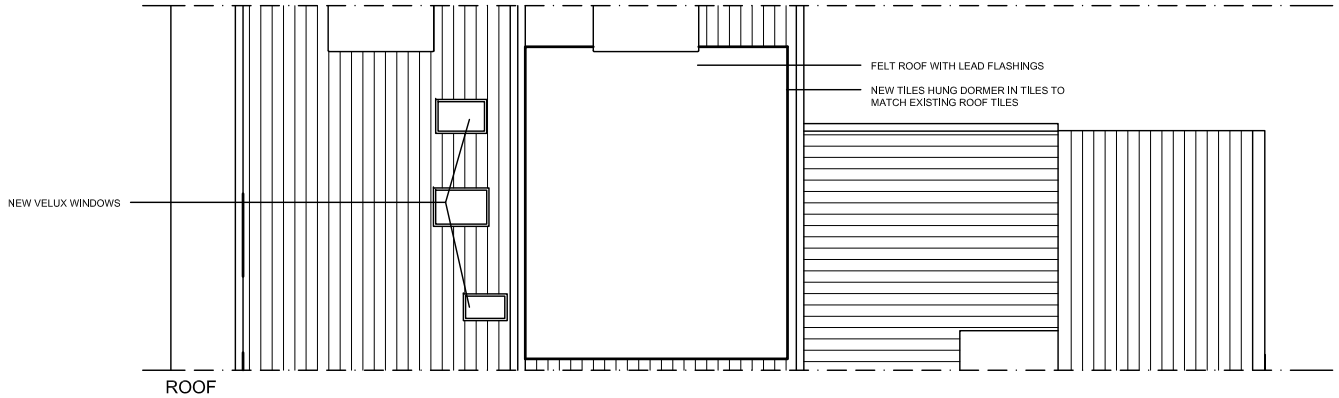

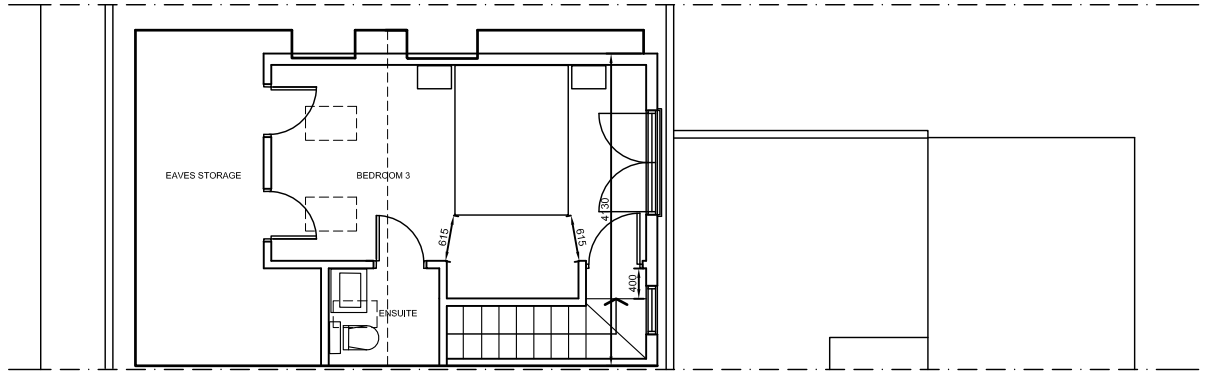

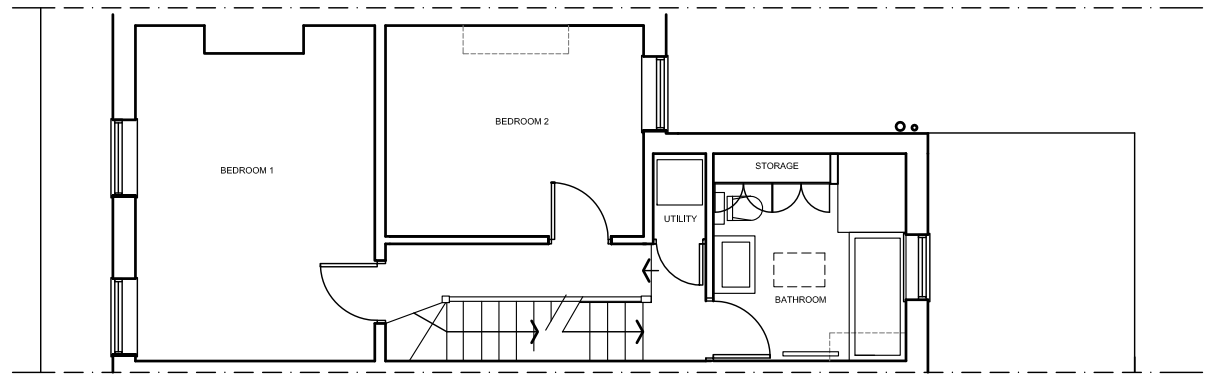

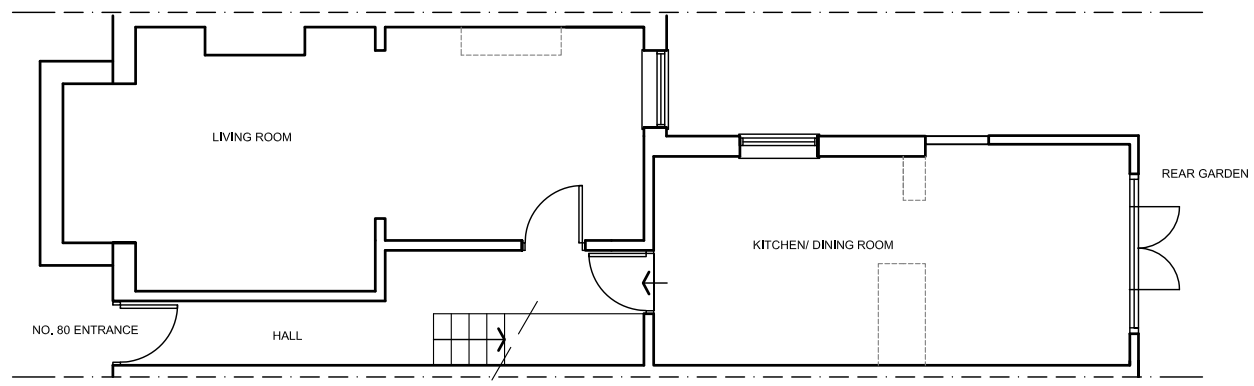

PROPOSED PLANS

Client DANI PROSSER Job Title 80 GORDON ROAD SHOREHAM BY SEA BN43 6WE	Drawing Title EXISTING AND PROPOSED PLANS Drawing Status FOR INFO Drawn By / Checked By LT	Scale 1:100 @ A3 Date JUL 2019 Drawing No. 2725 - 02 Rev. B	Revisions Rev. Date. Description A 02.08.19 EXISTING AND PROPOSED ROOF PLANS ADDED WITH NORTH POINT B 14.08.19 BAY WINDOW ROOF CORRECTED		All site dimensions and levels to be verified by contractors and subcontractors on site prior to manufacture Do not Scale from this drawing To be read in conjunction with all other drawings and contract documentation Contractor to refer to all relevant consultants and engineers drawings throughout the course of the works All works to comply to local authority requirements Any errors, dimensional discrepancies or omissions to be reported to Inature prior to manufacture Drawing is for design intent only	inature architecture & design www.inature.co.uk T. 0207 223 8100 T. 01273 710 056 © inature