Site Plan

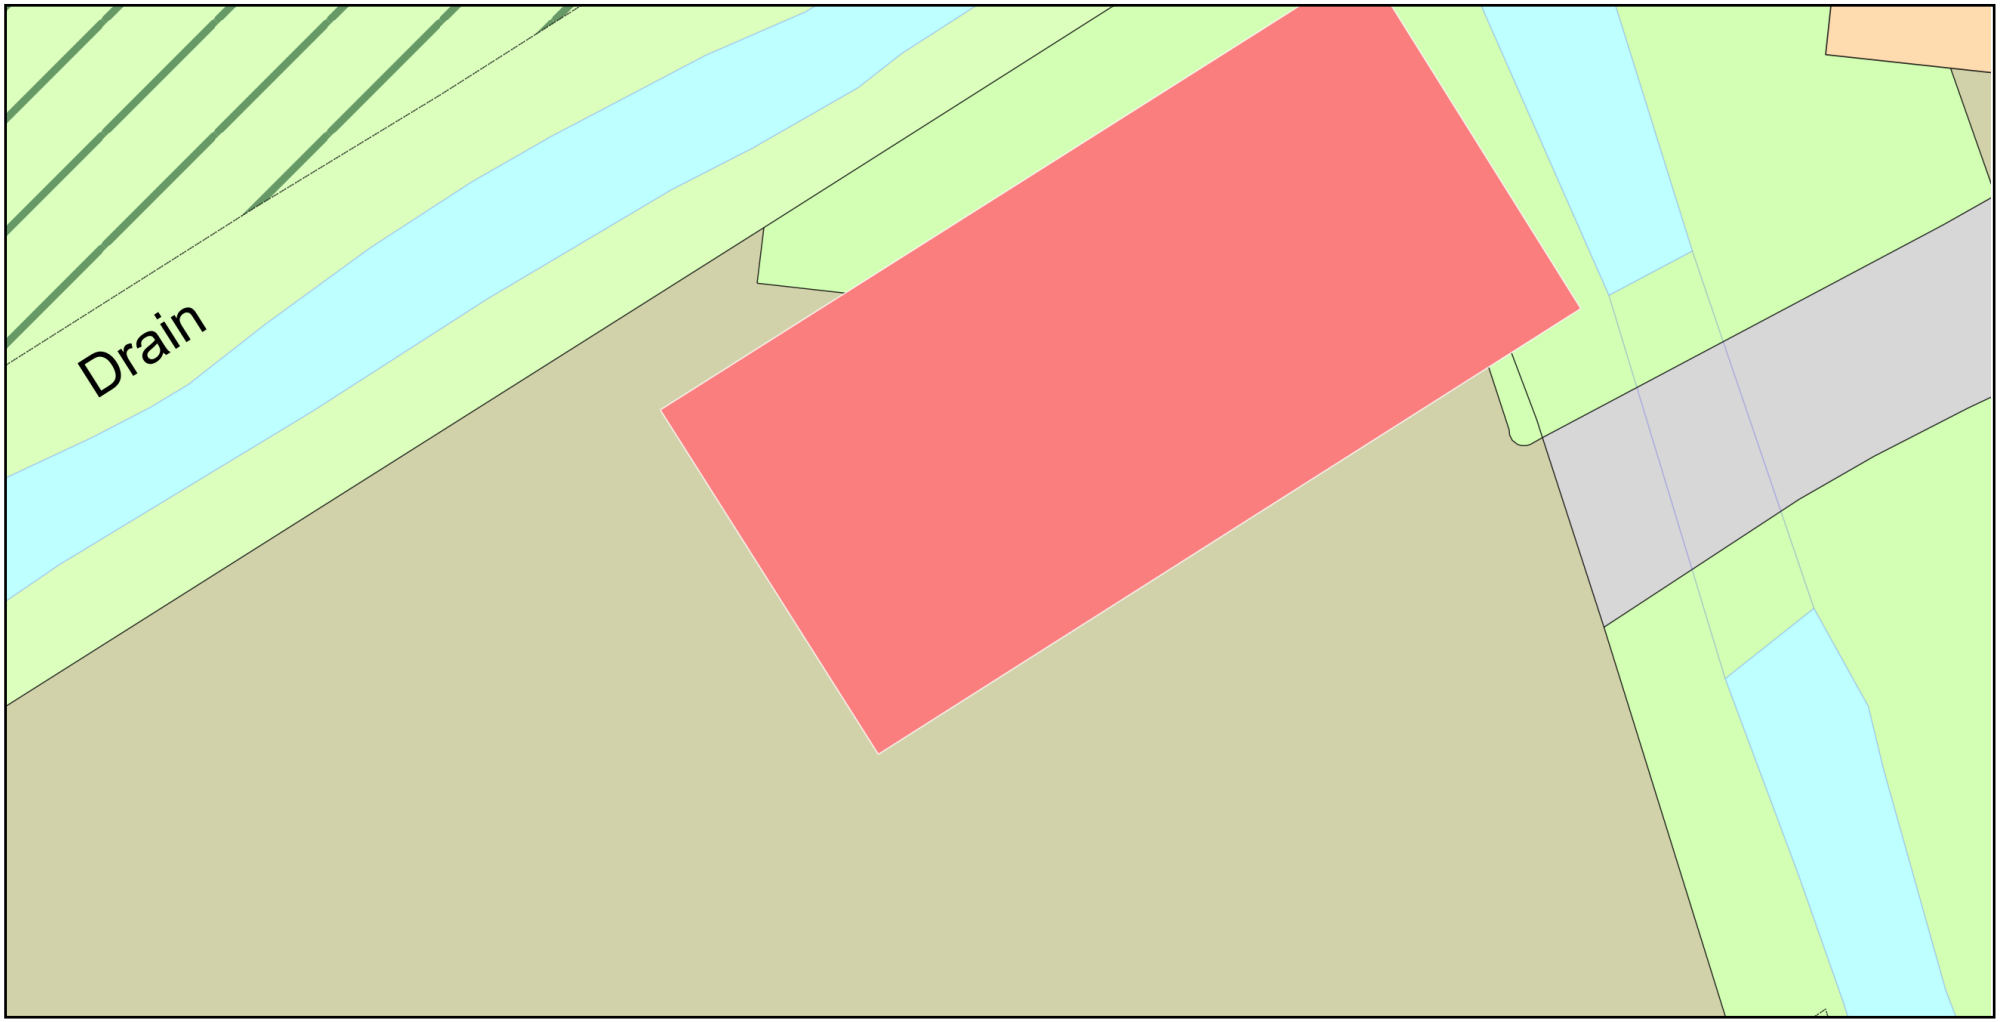

ReQuestaPlan

Plan Produced for: Tim Dray - Ricardo UK Ltd

Date Produced: 29 Jul 2021

Plan Reference Number: TQRQM21210114129161

Scale: 1:200 @ A4

© Crown copyright and database rights 2021 OS 100042766