Existing

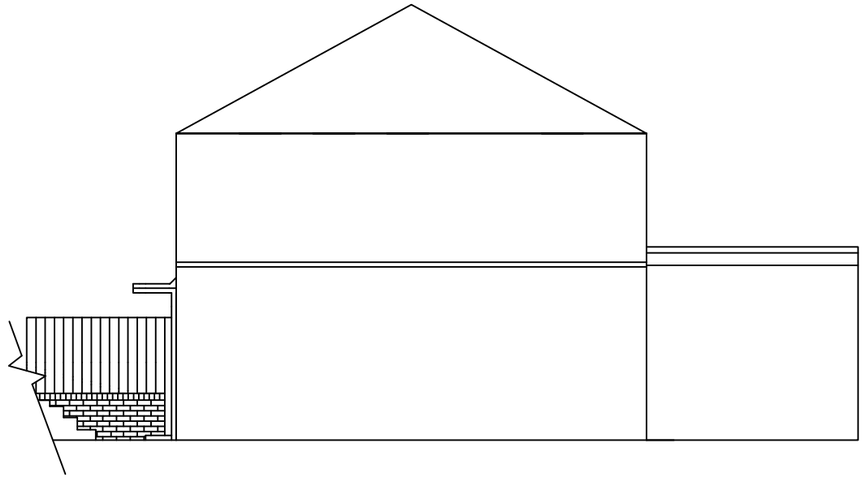

Proposed

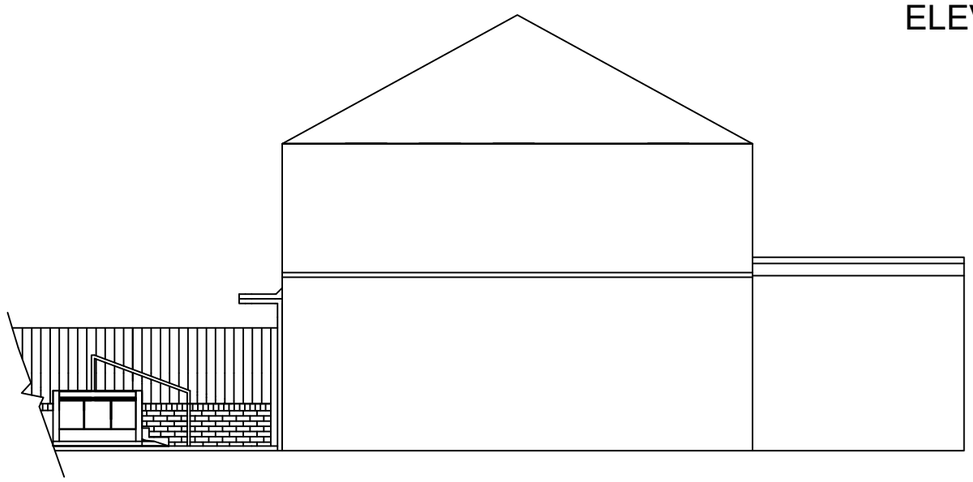

WEST ELEVATION

Miss Evie Orman
13 Ridgeway Close
Southwick
BN42 4QQ

Front steps and step lift

Scale: 1:100 001
Date: February 2021
Drawn: Stephanie McCarthy

ADUR & WORTHING HOME IMPROVEMENT ASSISTANCE
ADUR & WORTHING COUNCILS
PORTLAND HOUSE
RICHMOND ROAD
WORTHING
BN11 1HS

0 100 200