

MATERIALS:

GRP grey flat roof finish.
White windows and doors
White soffits/ facias
Black rainwater goods
Face brick walls

1:100 @ A1

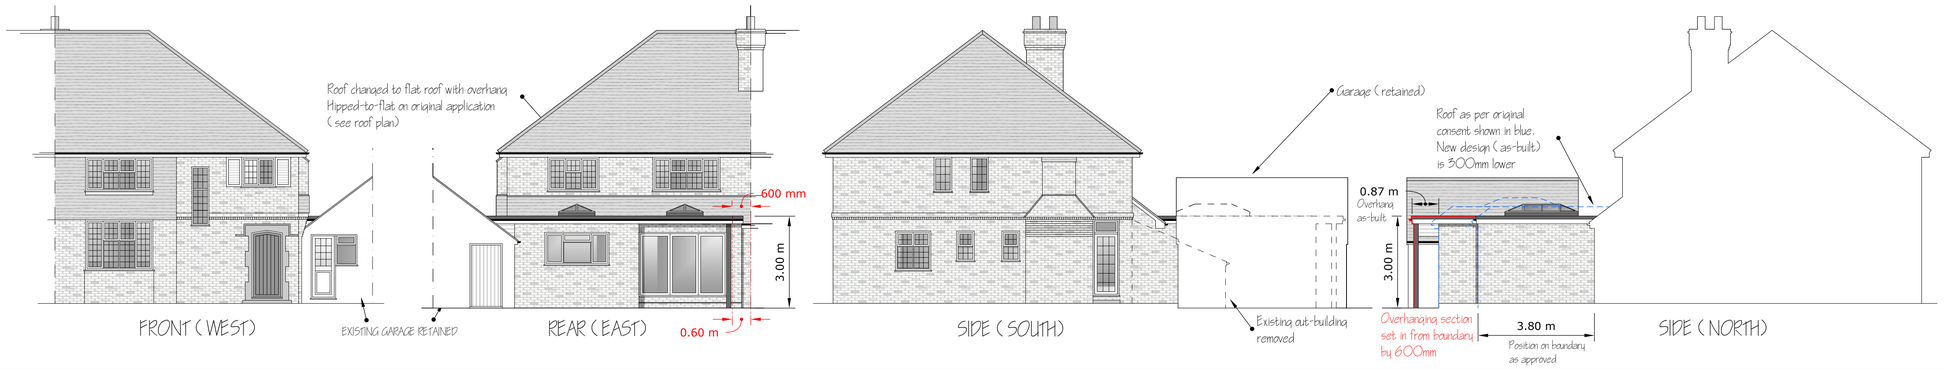

1:50 @ A1

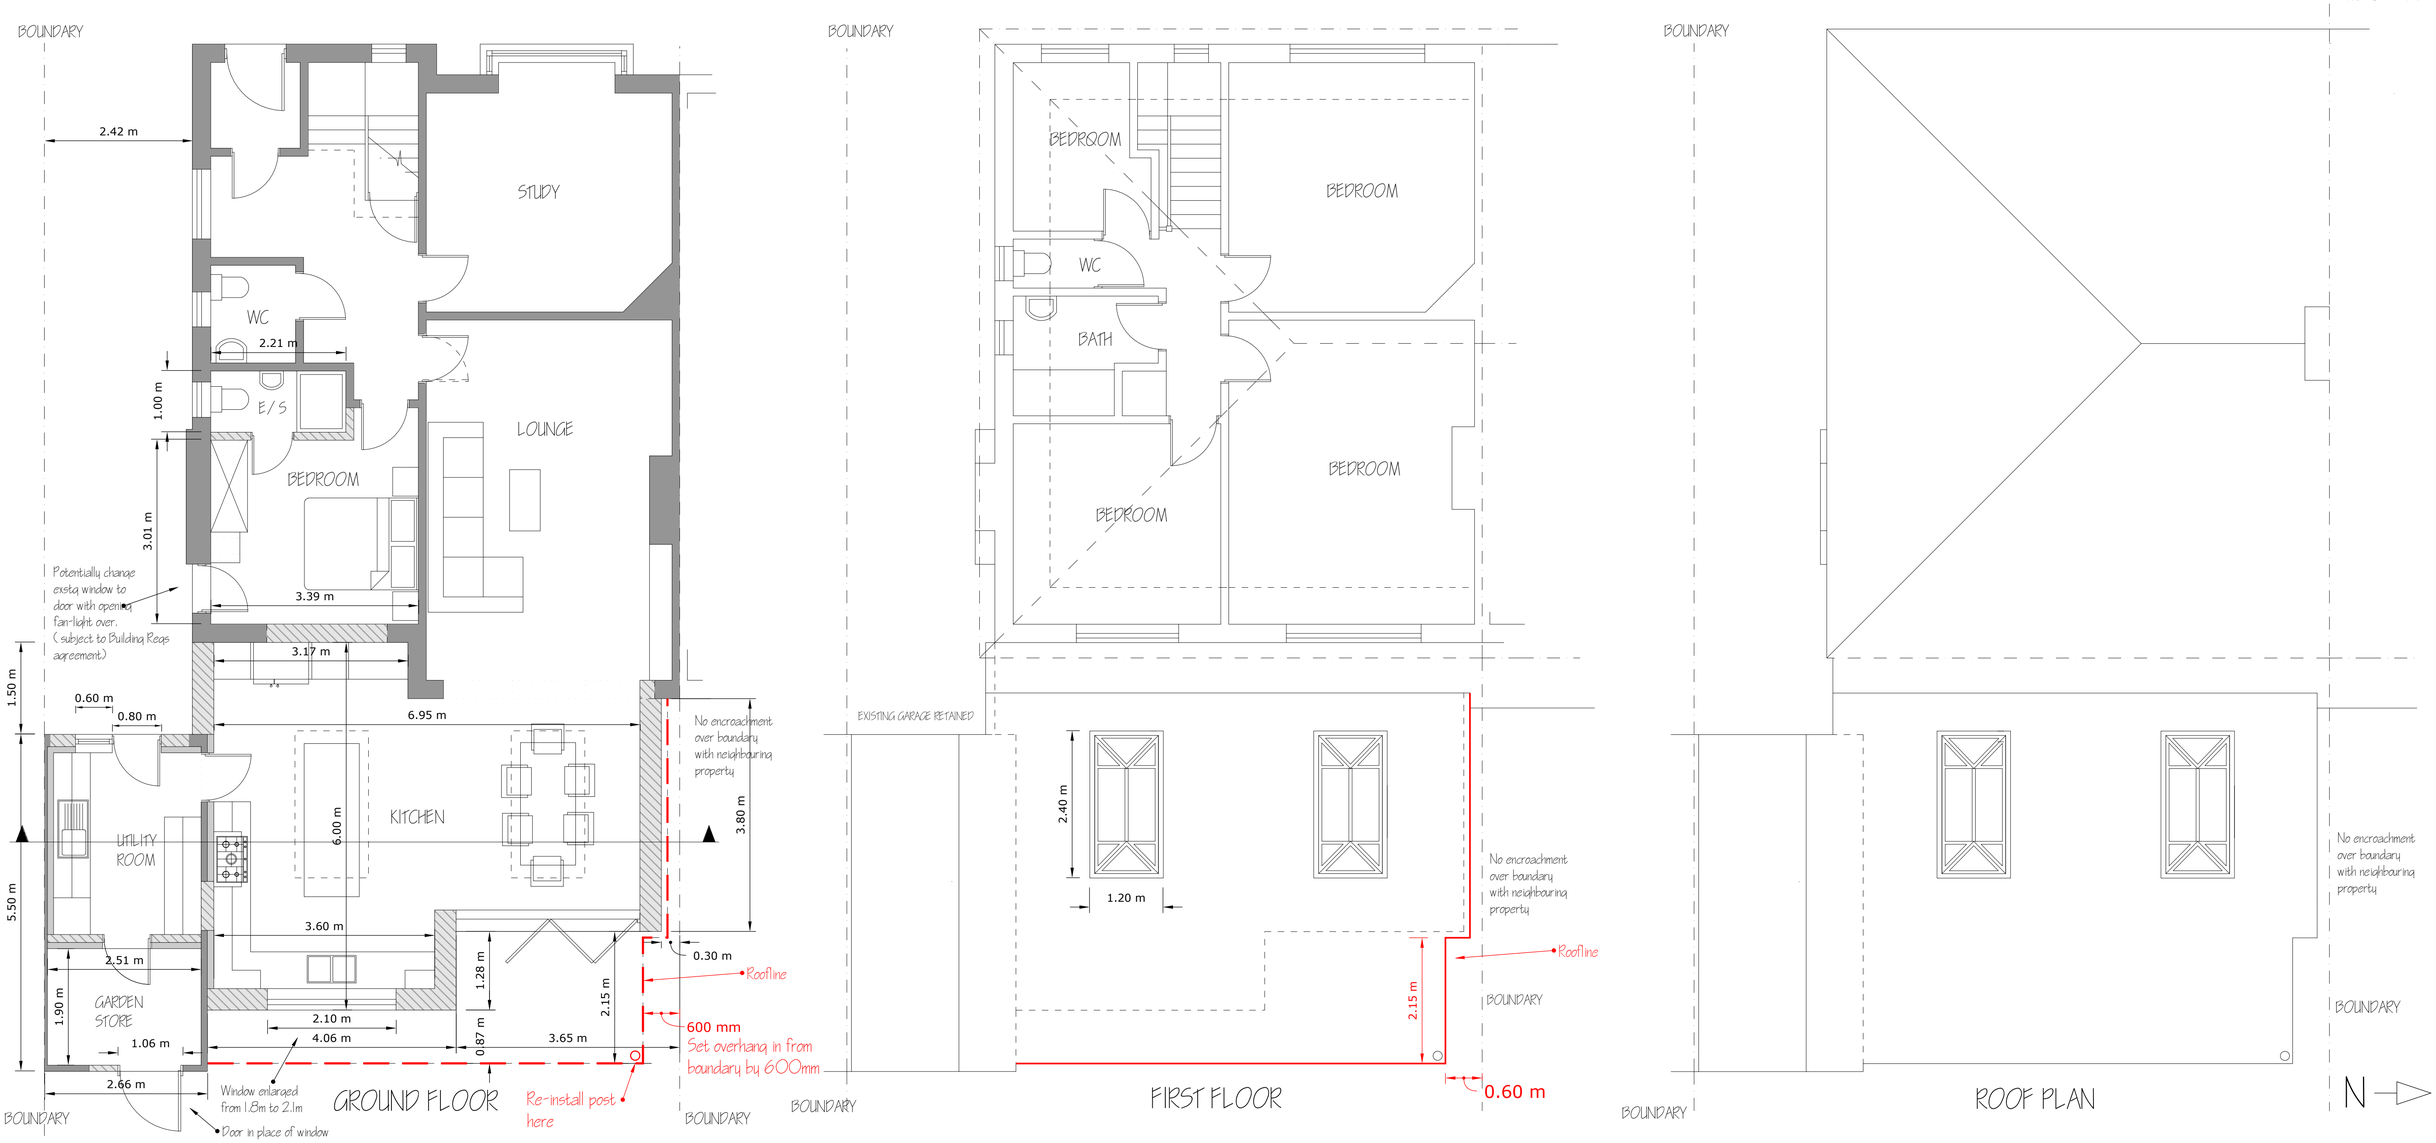

deadspace DESIGNS

PROPOSED EXTENSION WORKS at 74 GEORGE V AVE, GORING-BY-SEA, WORTHING, WEST SUSSEX, BN11 5RN

DRAWING: PROPOSED PLANS AND ELEVATIONS
SCALE: 1:100 & 1:50 @ A1
DATE: 11/ 09/ 2024
DRWG No: DS/ JESSICA/ 02 REV 6

1:50 @ A1 paper size 0 1 2 3m
1:100 @ A1 paper size 0 1 2 3 4 5m