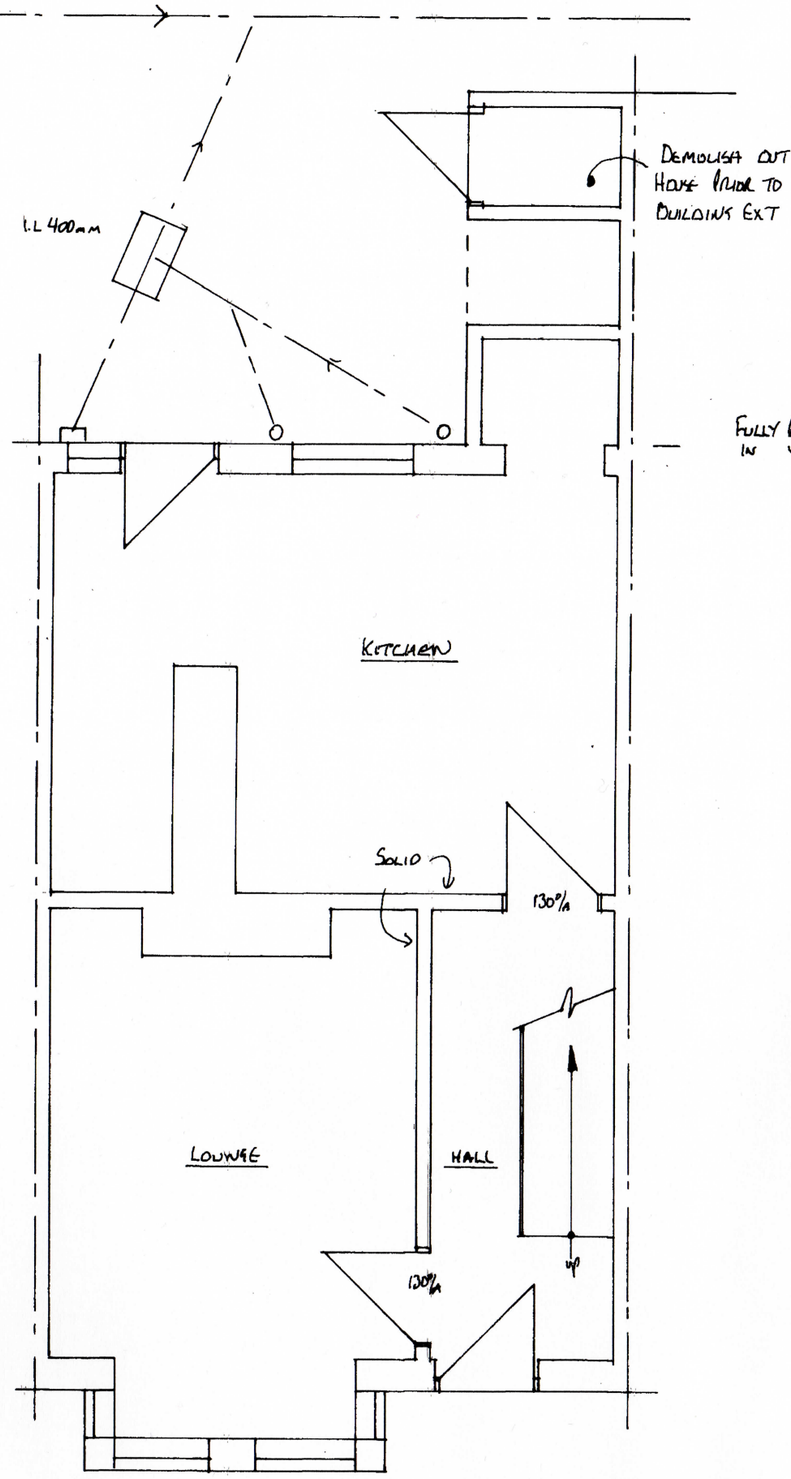

EXISTING GROUND FLOOR PLAN 1:50

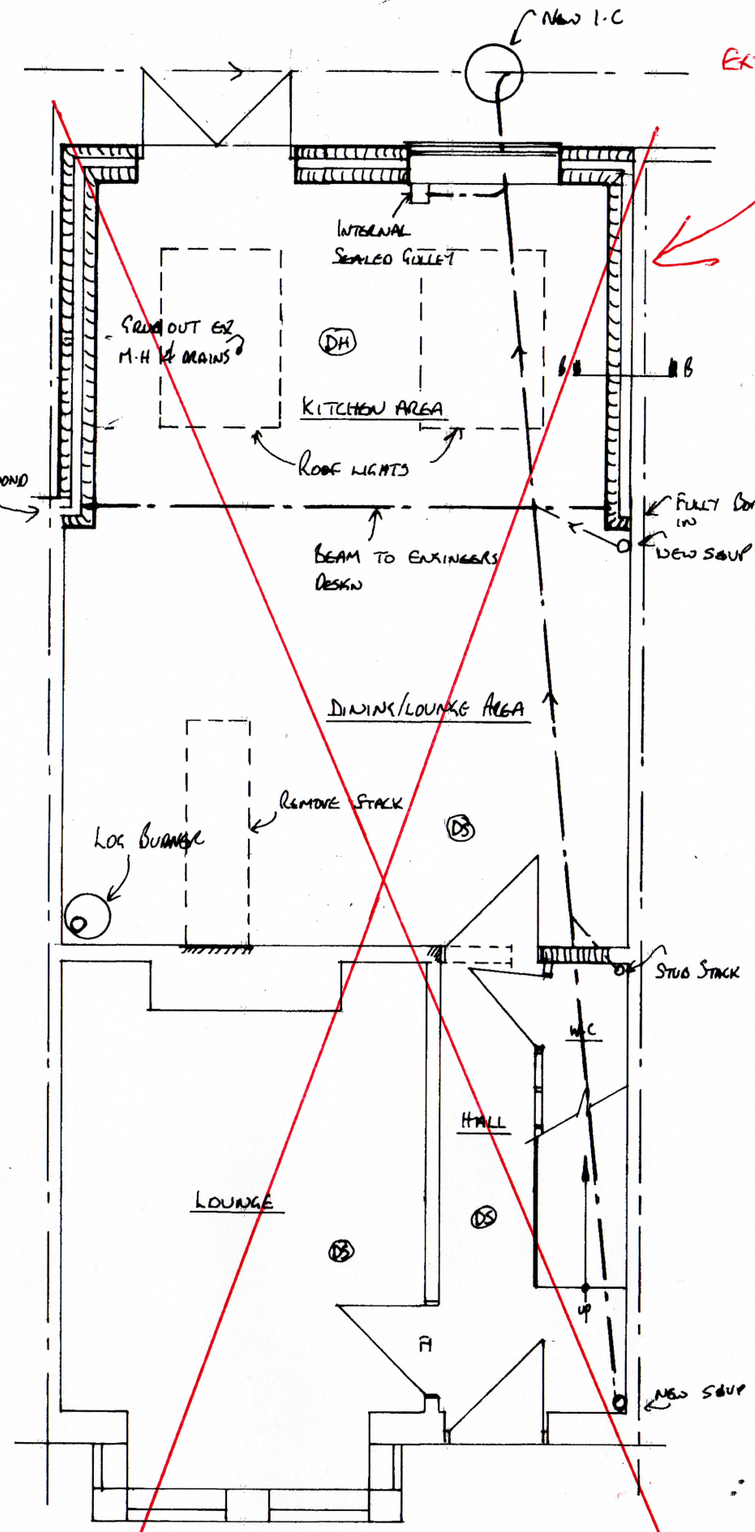

PROPOSED GROUND FLOOR PLAN 1:50

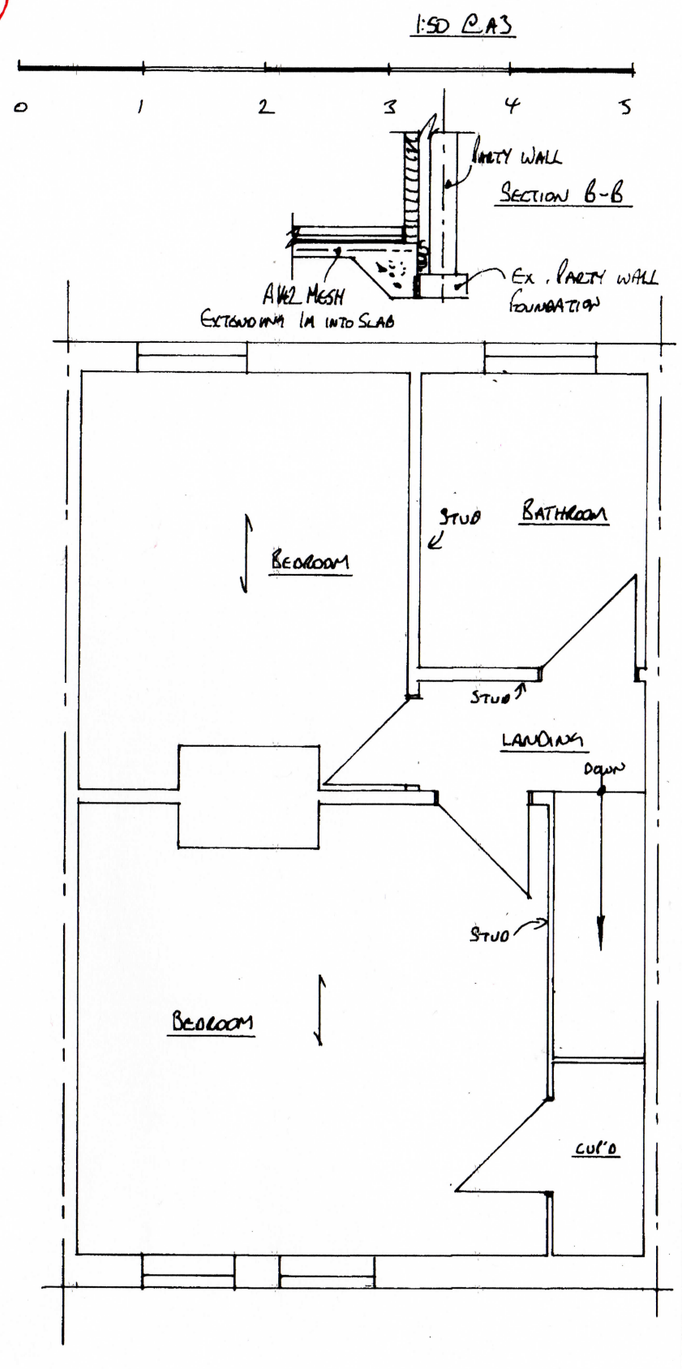

EXISTING FIRST FLOOR PLAN 1:50

NORTH

A3

The Party Wall etc. Act 1996
The property owner is reminded of their duty to serve notices on all adjoining owners.
Structure
Read in conjunction with structural engineers calculations.

NOTES:

ADDRESS: 6 SOUTHMEAD SOUTHWICK
CLIENT: MR MORRALL
DATE: OCT 18
DRAWING No. BSB/18/657/1/A3
PROJECT: REAR EXT. & LOFT CONVERSION

Steve Barrett
C.Build E, CABE, MFPWS, Assoc RICS
Tel: 07519 384248
e.mail: bsbpartywalls@yahoo.co.uk
web: bsbpartywallservices.co.uk

BSB PARTY WALL AND ARCHITECTURAL SERVICES