DO NOT SCALE FROM THIS DRAWING

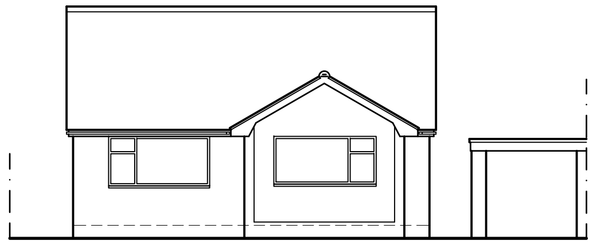

East Elevation

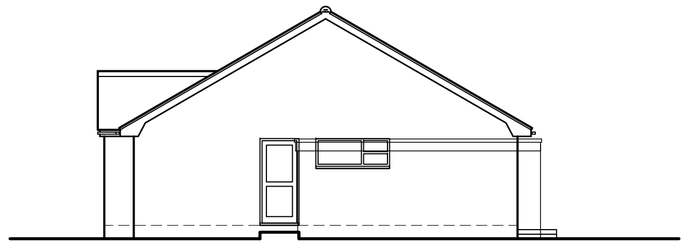

North Elevation



West Elevation

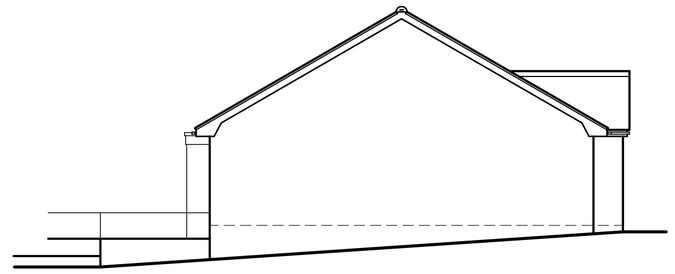

South Elevation

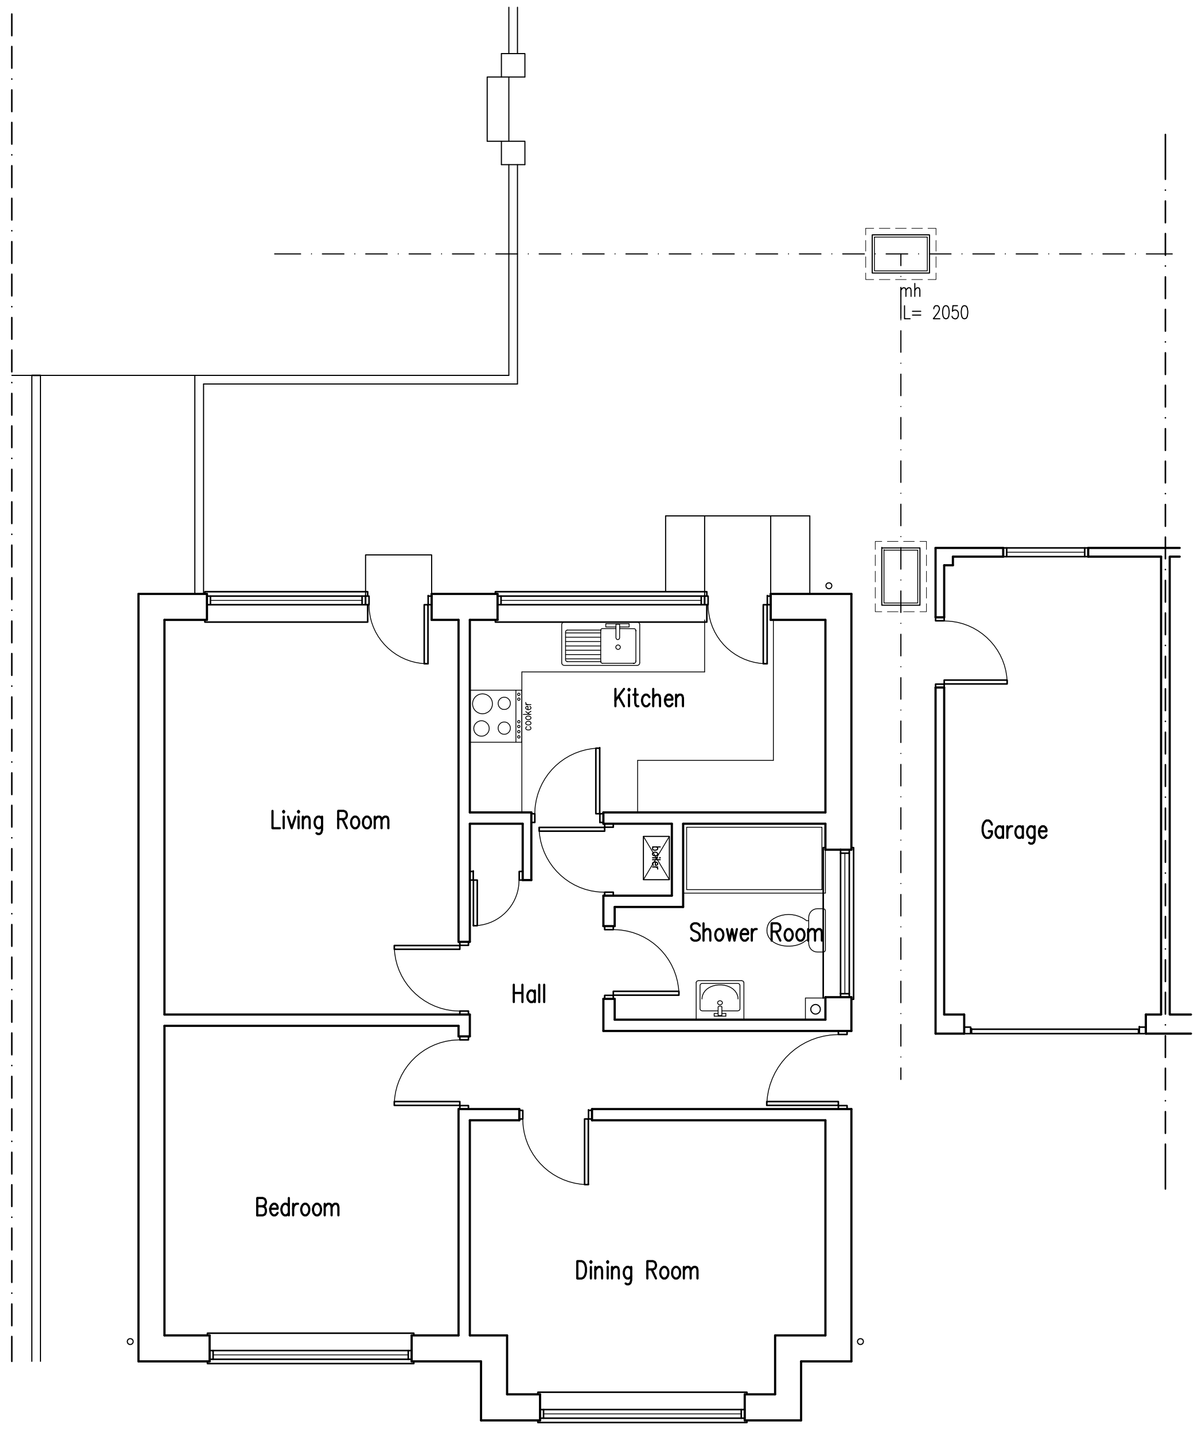

Ground Floor Plan

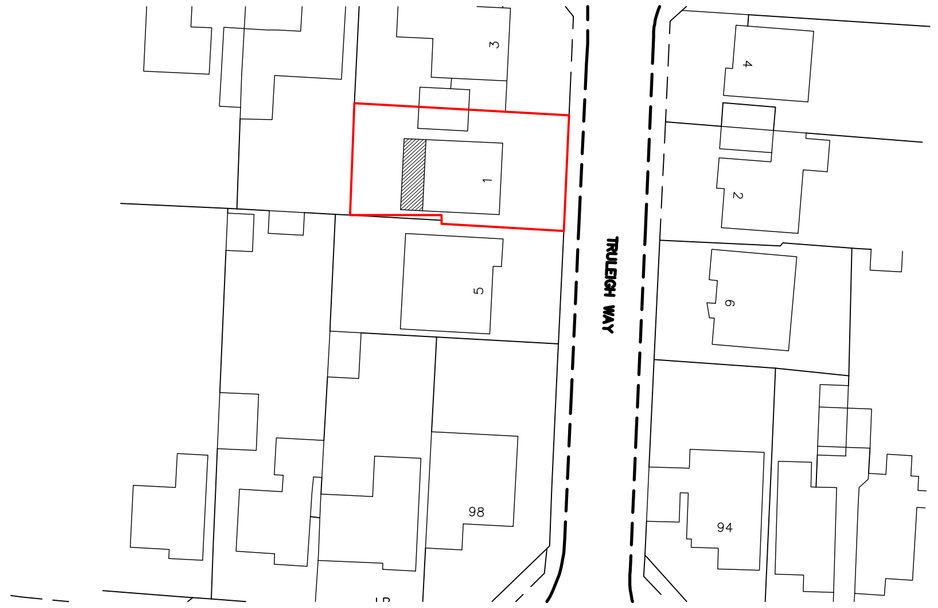

Block Plan 1:500

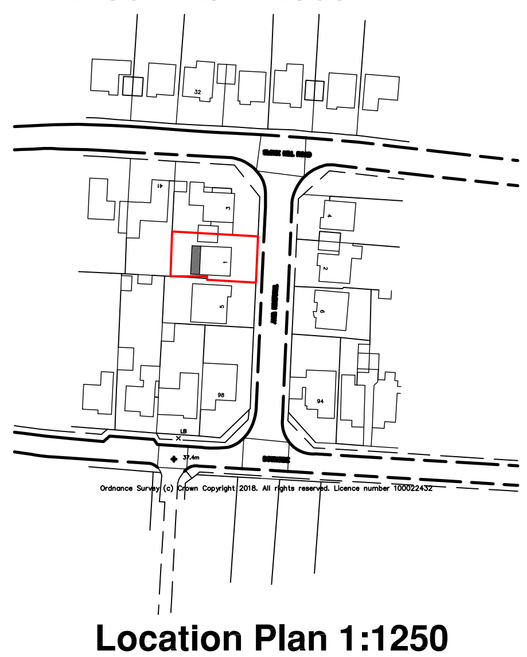

Location Plan 1:1250

1:50 Scale Bar

1:100 Scale Bar

1:500 Scale Bar

1:1250 Scale Bar

Proposed Single Storey Rear Extension at: 1 Truleigh Way, Shoreham-By-Sea

rja Planning & Building Consultants Ltd.
1st Floor
10 High Street
Shoreham-By-Sea
West Sussex BN43 5DA
t: 01273 467297 mob: 07971 375739
e: rex@rjapbc.co.uk web: www.rjapbc.co.uk

Chartered Institute of Architectural Technologists

PROJECT: 1 Truleigh Way, Shoreham-By-Sea

DRAWING TITLE: Existing Floor Plans & Elevations, Block & Location Plans

CLIENT: Mr & Mrs R. Burgess

DWG NO: 18693102

REVISION:

SCALE: 1:50, 1:100, 1:500, 1:1250, @ A1

DATE: 9.7.18

DRAWN: rex