ADUR DISTRICT COUNCIL

# Adur District Council

## Town and Country Planning Act 1990

Office use
App Abc1063567
Date Rc. 16 OCT 2007
Fee 135

## Householder's planning application form

Use this form to apply for planning permission to extend or alter your house or flat, to build a garage or other structure on your property or to create access for a vehicle onto a classified road (please read note 9).

Please read the notes before you fill in this form.

**1 Please give the address of the property to be altered or extended.**

55 THE MEADWAY
SHOREHAM-BY-SEA WEST SUSSEX
BN43 5RN

**2 Type of property** (please tick)

Detached House ☐ Terraced House ☐ Other (please give details) ☑

Semi-detached House ☐ Flat [redacted] ACHED BUNGALOW

**3 Please describe the development you are applying for.**

LEAN-TO CONSERVATORY

**4 Applicant (in block capitals)**

Full name :

Address (including postcode):

55 THE MEADWAY
SHOREHAM-BY-SEA WEST
SUSSEX BN43 5RN

Phone Number:

Home: [redacted]

Work: [redacted]

Extension: –

Fax Number: –

**Agent (if any)**

Full name :

Address (including postcode):

Phone Number:

Home: [redacted]

Extension:

Fax Number:

5 Please enclose four copies of this form and four sets of plans.
Please number

| | Plan number | Scale |
|---|---|---|
| Location plan | ✓ | |
| Block plan | ✓ | |
| Floor plan | ✓ | 1:50 |
| Elevations | ✓ | 1:50 |
| Other | | |

6 Will the development involve cutting down any trees? Yes ☐ No ☒
If "Yes", please show these clearly on the block plan.

7 Will the development (including any new or altered access affect a public footpath or any other public right of way? Yes ☐ No ☒

8 Does this application require a fee? (See note 3) Yes ☑ No ☐

If "No", please tick the option that applies (See note 3) A ☐ B ☐ C ☐

If "Yes", please state the fee enclosed (See note 4) £135.00

Signature: [signature] Date: 12/10/07

Please print your name: MR MALCOLM DAVIS

## Certificate under Article 7 of the Town and Country Planning (General Development Procedure) Order 1995

If anyone else owns the land or part of it, you must fill in Certificate B, which you can get from the Planning Section. You must also tell the owner of the land about this application by serving a notice on them. If you own all of the land, you must fill in Certificate A below.

### Certificate A

I confirm that:

- Nobody except the applicant was an owner of any part of the land involved at the beginning of the period of 21 days before the date of this application; and
- none of the land this application relates to is an agricultural holding or part of an agricultural holding.

Signature: [signature] Date: 12/10/07

Please print your name: MR MALCOLM DAVIS

ADUR
DISTRICT COUNCIL

# CHIEF EXECUTIVES DEPARTMENT

P. DAVIES
Head of Planning and Community

Civic Centre, Ham Road, Shoreham-by-Sea
West Sussex. BN43 6PR
Telephone, (01273) 263000
Fax No. (01273) 263027
E Mail - developmentcontrol@adur.gov.uk

Local Authority
BUILDING CONTROL




This map is reproduced from Ordnance Survey material with the permission of Ordnance Survey on behalf of the Controller of Her Majestys Stationery Office. Crown Copyright. Unauthorised reproduction infringes Crown copyright and may lead to prosecution or civil proceedings. Adur District Council. Licence Number 100018844. 22/08/2007

ADUR
DISTRICT COUNCIL

**CHIEF EXECUTIVES DEPARTMENT**

P. DAVIES
Head of Planning and Community

Civic Centre, Ham Road, Shoreham-by-Sea
West Sussex. BN43 6PR
Telephone, (01273) 263000
Fax No. (01273) 263027
E Mail - developmentcontrol@adur.gov.uk

*Local Authority*
**BUILDING CONTROL**

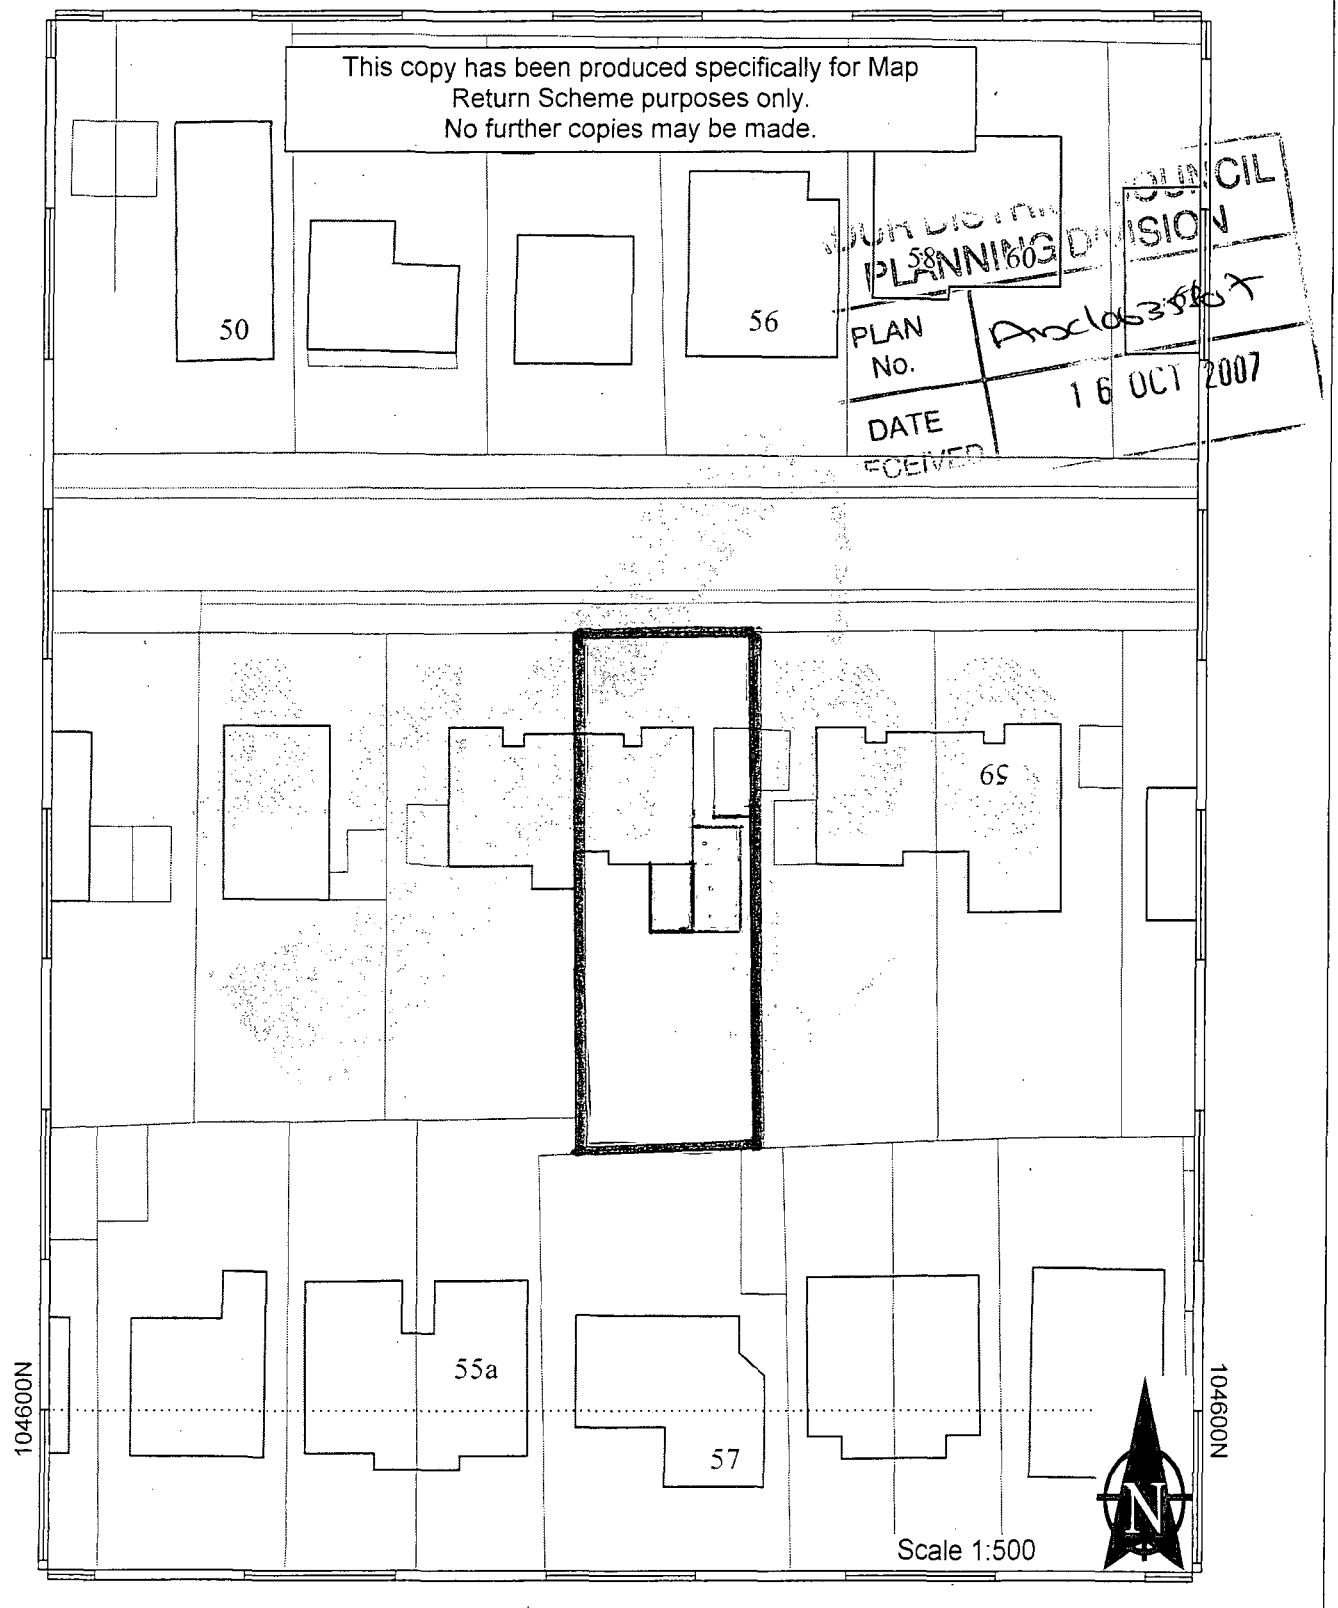


This map is reproduced from Ordnance Survey material with the permission of Ordnance Survey on behalf of the Controller of Her Majestys Stationery Office. Crown Copyright. Unauthorised reproduction infringes Crown copyright and may lead to prosecution or civil proceedings. Adur District Council. Licence Number 100018844. 22/08/2007

FLOOR PLAN 1.50 12/10/07

NOTE GARDEN AREA W12.1m x 14.1 Δm

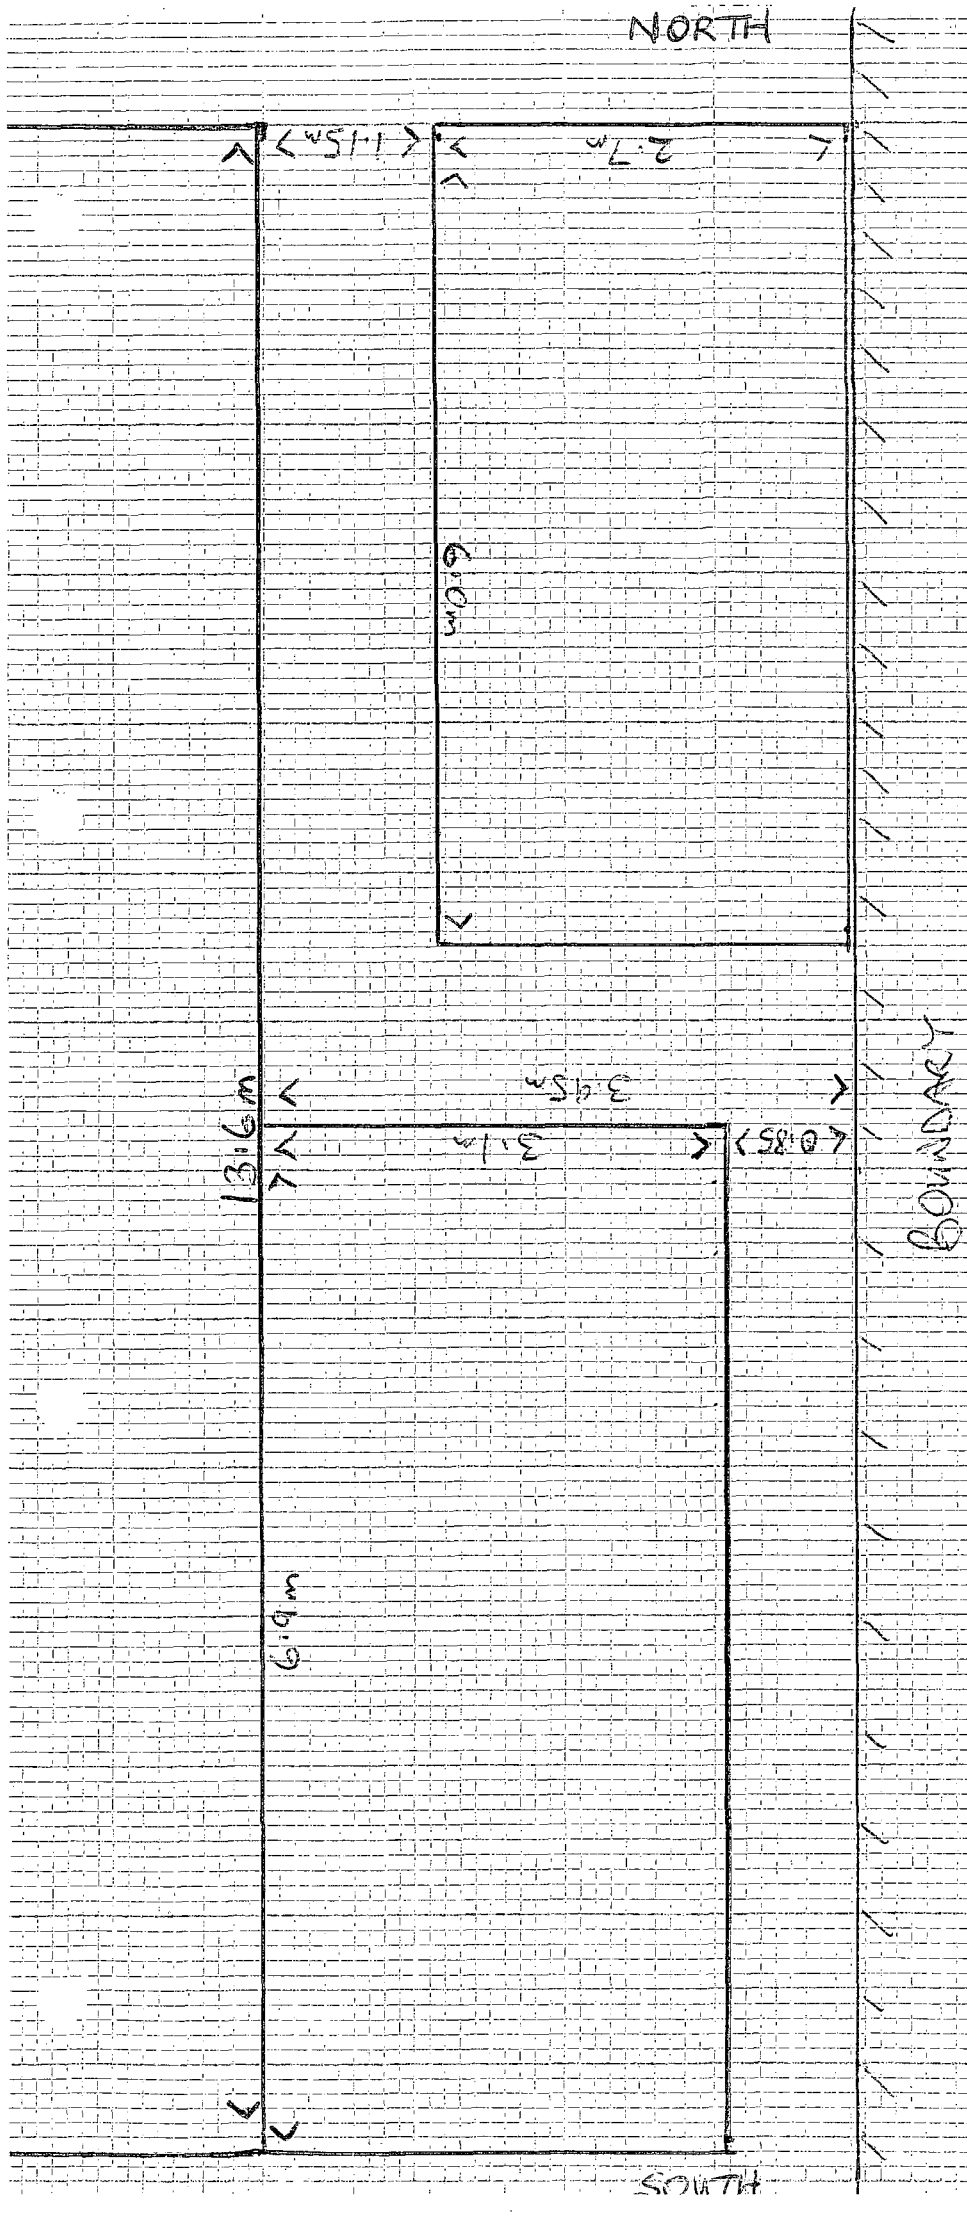


DUR DISTRICT COUNCIL
PLANNING DIVISION
PLAN No. Ad063567
DATE RECEIVED 16 OCT 2007

ELEVATION FACING NORTH
1:50 12/10/07

DUA DISTRICT COUNCIL
PLANNING DIVISION
PLAN NO. Arc1063567
DATE RECEIVED 16 OCT 2007

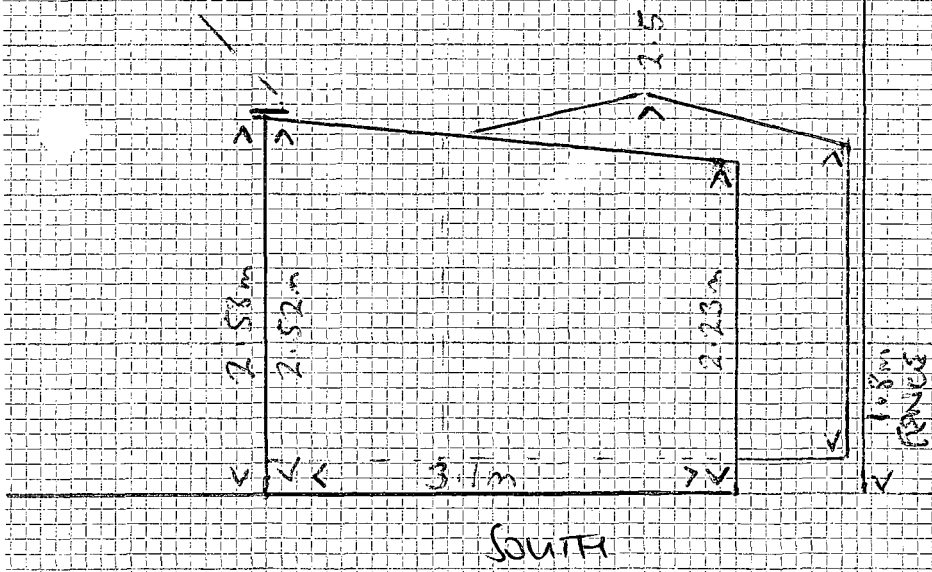

Dwarf wall

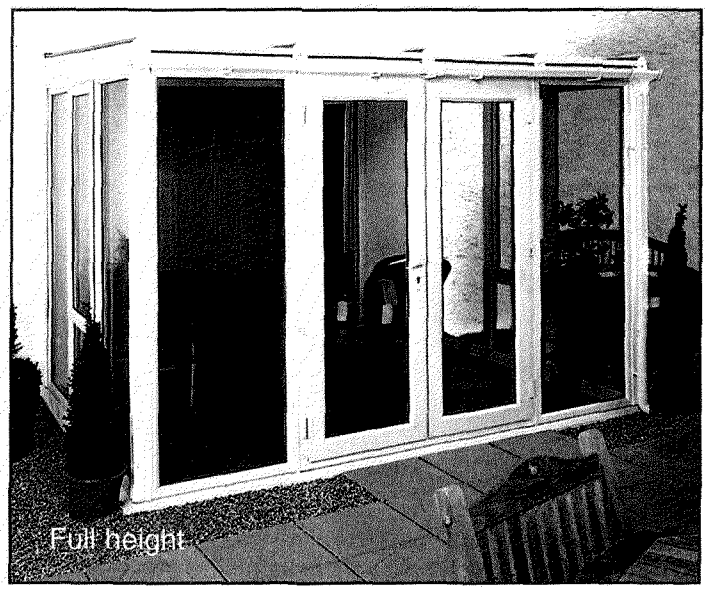
Full height

# Easy Space Lean-To

Provides a cost-effective way to add space to your home. They come with a low pitch roof that is ideal for low level properties such as bungalows.

- Available in 3 sizes
- Choose from full height or dwarf wall (dwarf wall design sits on a 600mm wall)
- Constructed from 750mm panel modules
- All options are supplied with French doors, except the 2.4 x 2.4m conservatory which is supplied with a residential door
- Glazed with 24mm double glazed sealed units
- Roof glazed with 32mm thick opal polycarbonate