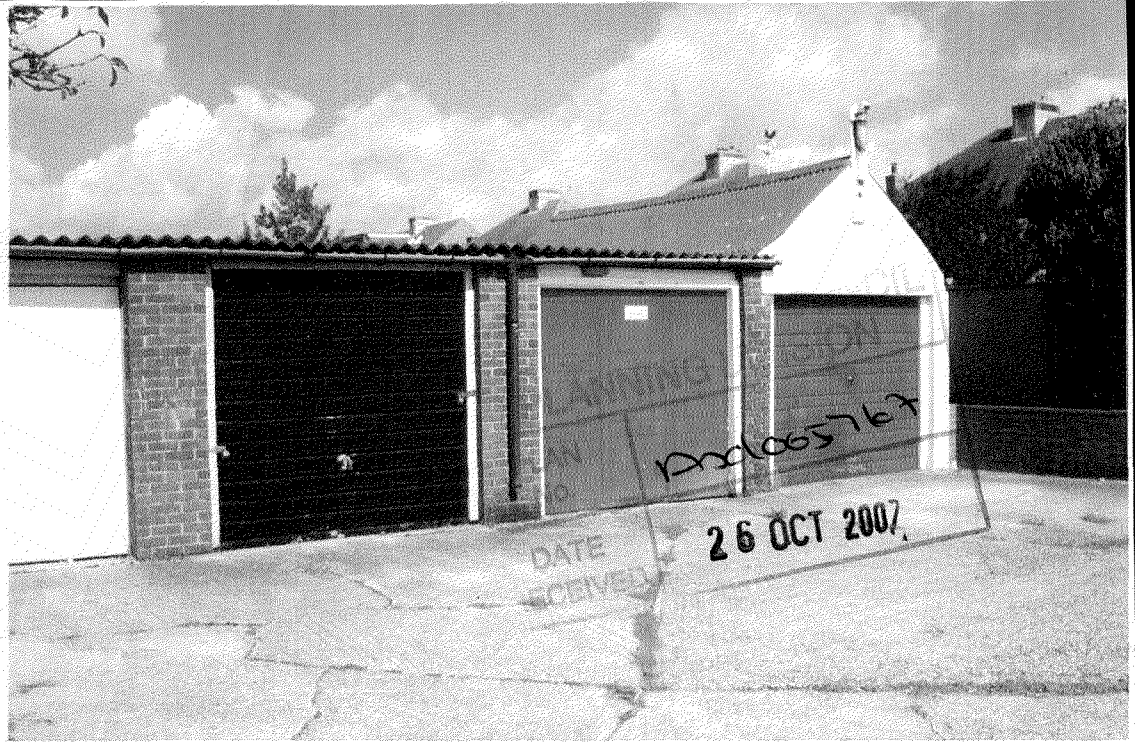
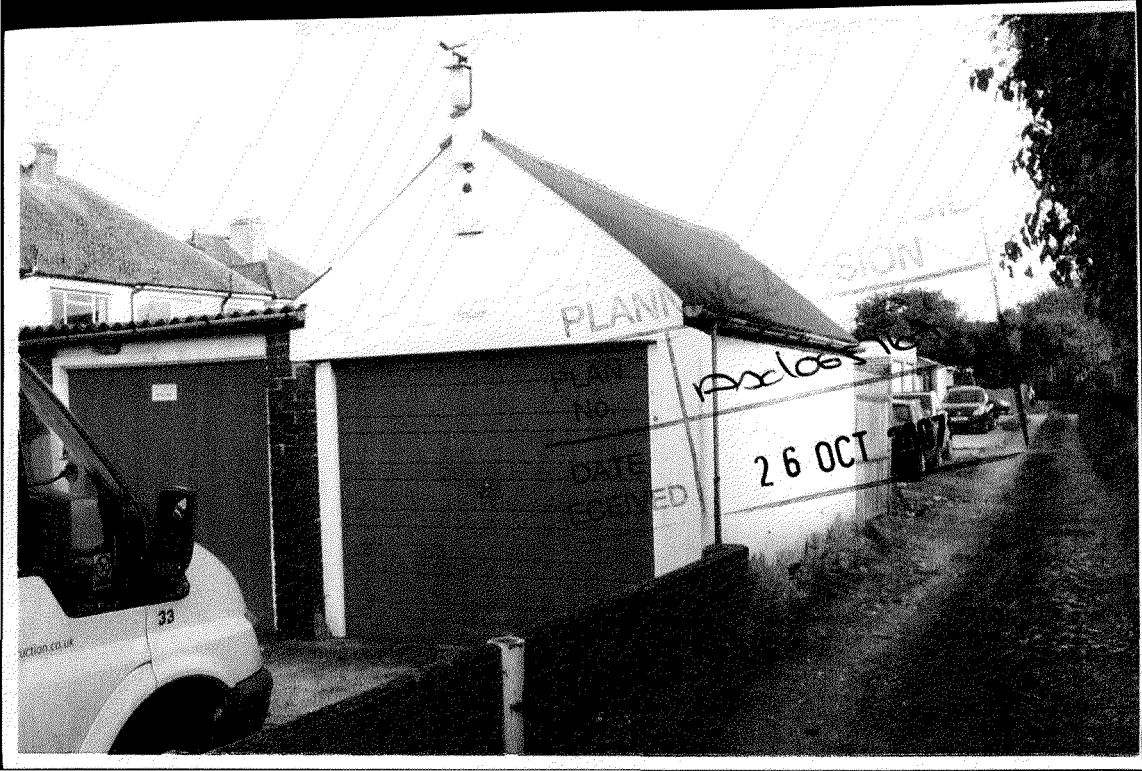

DATE
RECEIVED
26 OCT 2007


PLANN
PLAN
NO
DATE
RECEIVED
26 OCT 2007
33

ADUR DISTRICT COUNCIL

Adur District Council

Town and Country Planning Act 1990

Office use
App
Date Rc 26 OCT 2007
Fee 135

Householder's planning application form

Use this form to apply for planning permission to extend or alter your house or flat, to build a garage or other structure on your property or to create access for a vehicle onto a classified road (please read note 9).

Please read the notes before you fill in this form.

1 Please give the address of the property to be altered or extended.

THE REAR OF 82 EASTERN AV, SHOREHAM-BY-SEA, SUSSEX. (GARAGE COMPOUND)

2 Type of property (please tick)

Detached House ☐ Terraced House ☐ Other (please give details) ☐

Semi-detached House ☐ Flat ☐ GARAGE.

3 Please describe the development you are applying for.

I WISH TO RAISE THE SIDES OF THE EXISTING FLAT ROOF GARAGE, INCREASING THE DOOR HEIGHT FROM 1.930 TO 2180, SO AS TO PLACE A CARAVAN INSIDE FOR STORAGE.

4 Applicant (in block capitals)

Full name : MR. K. J. WOOLVEN

Address (including postcode):

76 EASTERN AV,
SHOREHAM-BY-SEA,
SUSSEX BN43 6PD

Phone Number:

Home: [redacted]

Work: [redacted]

Extension:

Fax Number: [redacted]

Agent (if any)

Full name :

Address (including postcode):

Phone Number:

Home:

Work:

Extension:

Fax Number:

5 Please enclose four copies of this form and four sets of plans. Please number

	Plan number	Scale
Location plan	V	1/1250
Block plan		
Floor plan	IIII	1:50
Elevations	III II I	1:50
Other	A B C	1:50

6 Will the development involve cutting down any trees? Yes ☐ No ☑
If "Yes", please show these clearly on the block plan.

7 Will the development (including any new or altered access affect a public footpath or any other public right of way? Yes ☐ No ☑

8 Does this application require a fee? (See note 3) Yes ☑ No ☐

If "No", please tick the option that applies (See note 3) A ☐ B ☐ C ☐

If "Yes", please state the fee enclosed (See note 4) £135-00

Signature: [redacted] Date: 30-10-07

Please print your name: Mr. K. J. Woolven

Certificate under Article 7 of the Town and Country Planning (General Development Procedure) Order 1995

If anyone else owns the land or part of it, you must fill in Certificate B, which you can get from the Planning Section. You must also tell the owner of the land about this application by serving a notice on them. If you own all of the land, you must fill in Certificate A below.

Certificate A

I confirm that:

- Nobody except the applicant was an owner of any part of the land involved at the beginning of the period of 21 days before the date of this application, and
- none of the land this application relates to is an agricultural holding or part of an agricultural holding.

Signature: [redacted] Date: 25-10-07

Please print your name: K. Woolven

Mr. K. Inglis of 76 Eastern Av.


Shoreham-By-Sea, Sussex BN43 6PD

Phone 01273 453398

ADUR DISTRICT COUNCIL
PLANNING DIVISION
PLAN No. Fadoss767
DATE RECEIVED 16 JUL 2007

N
W E
S

Existing Garages in Middle Rd
Behind 82 Eastern Av.

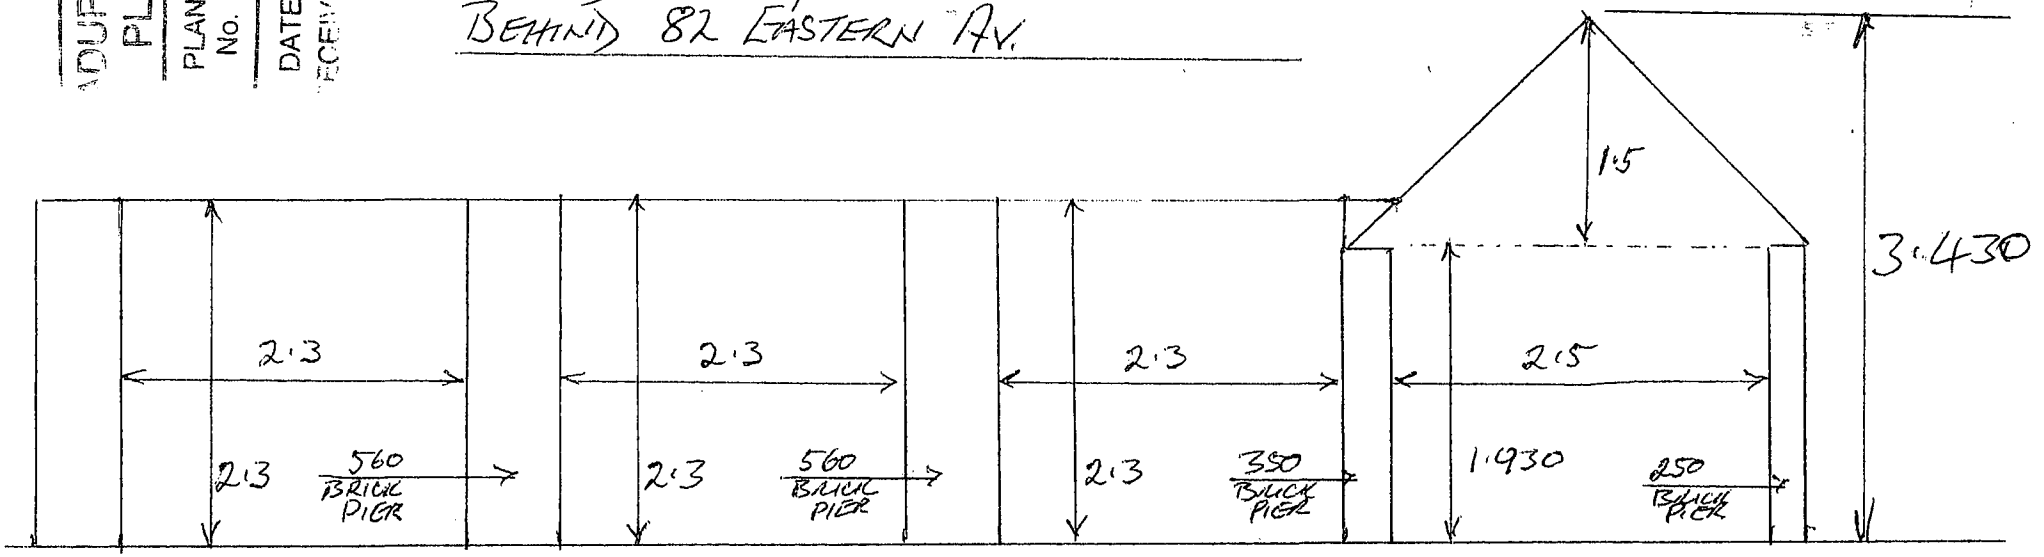

Concrete Hardstanding.


Scale 1:50

I

JUBILEE AREA COUNCIL
PLANNING DIVISION
26 OCT 2007
PLAN No. 2007/0557/07
DATE 26 OCT 2007

N
S N
E

EXISTING SIDE ELEVATION OF PITCHED ROOFED GARAGE IN MIDDLE ROAD.

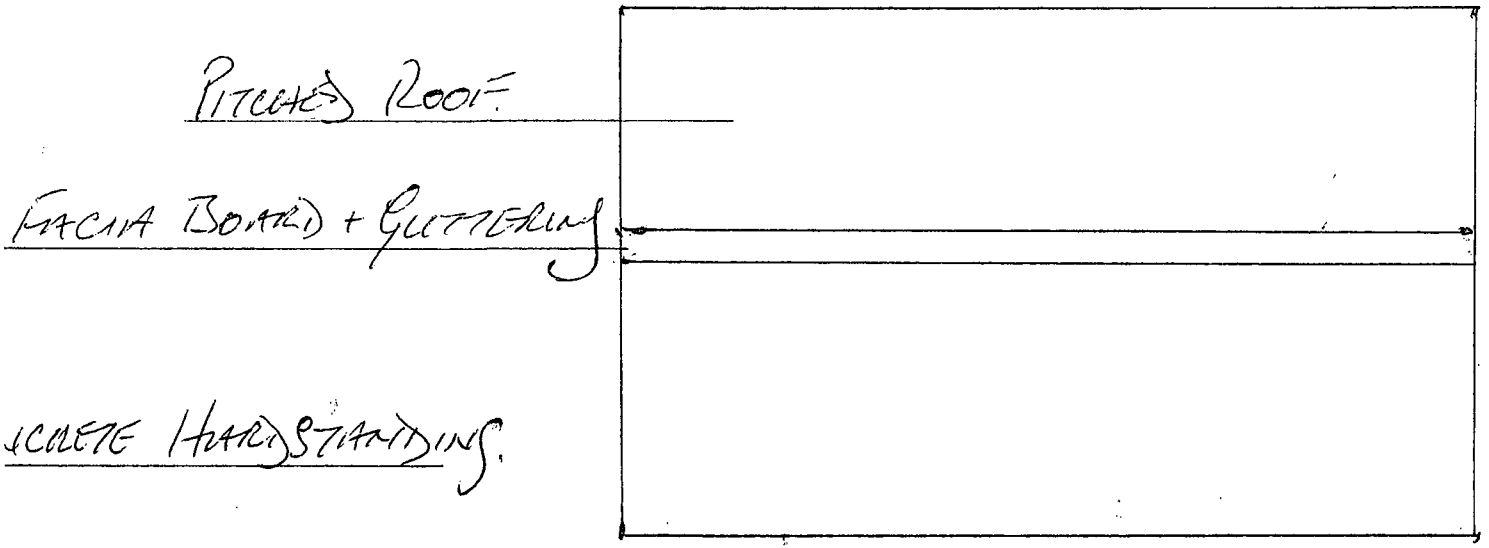



84 EASTERN AV.
GARDEN.

II

SCALE 1:50

ADUR DISTRICT COUNCIL
PLANNING DEPT.
PLAN No. Ardlees167
DATE 26 OCT 2007

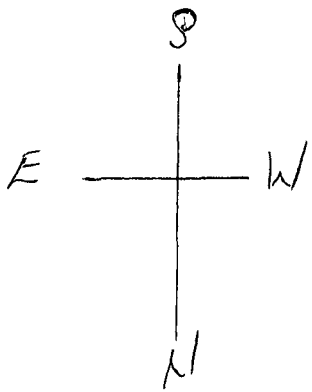

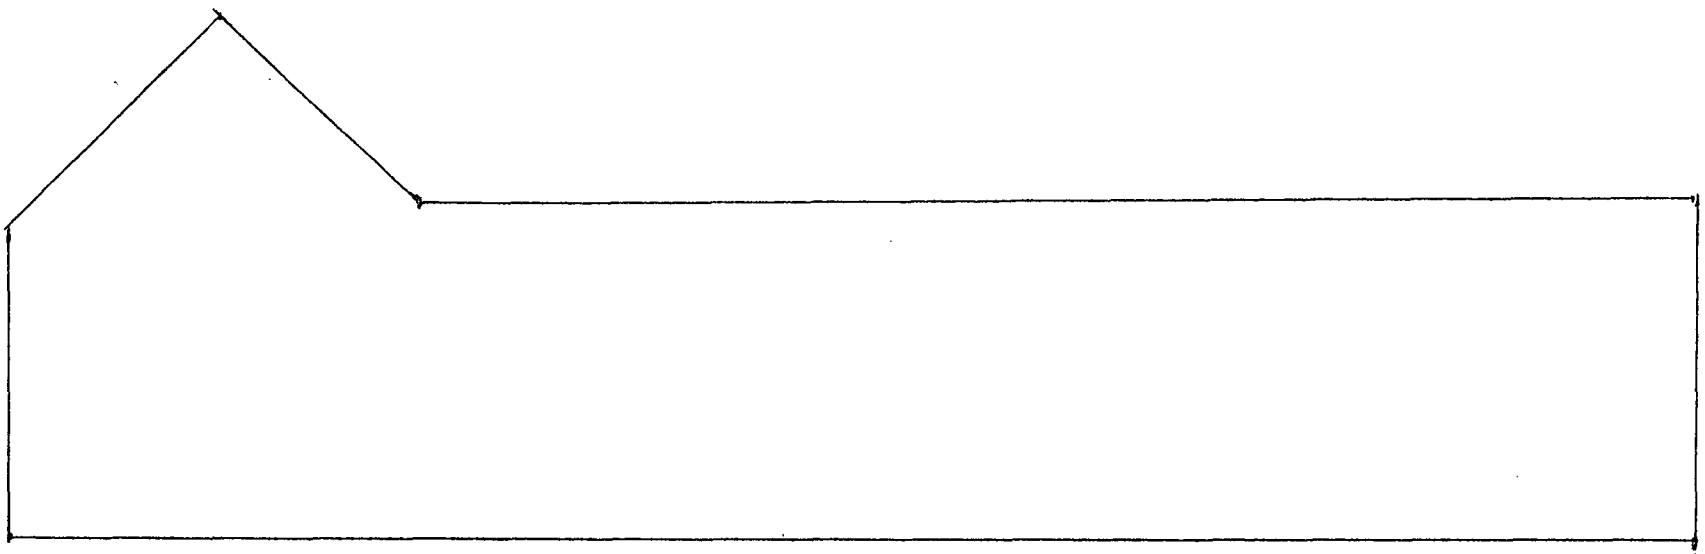


EXISTING GARAGES REAR ELEVATION
VIEWED FROM 84 EASTERN AV.

SCALE 1:50

III

PLAN OF EXISTING GARAGES IN MIDDLE RD.
BEHIND 82 EASTERN AV, SHOEBURYNESS-BY-SEA.

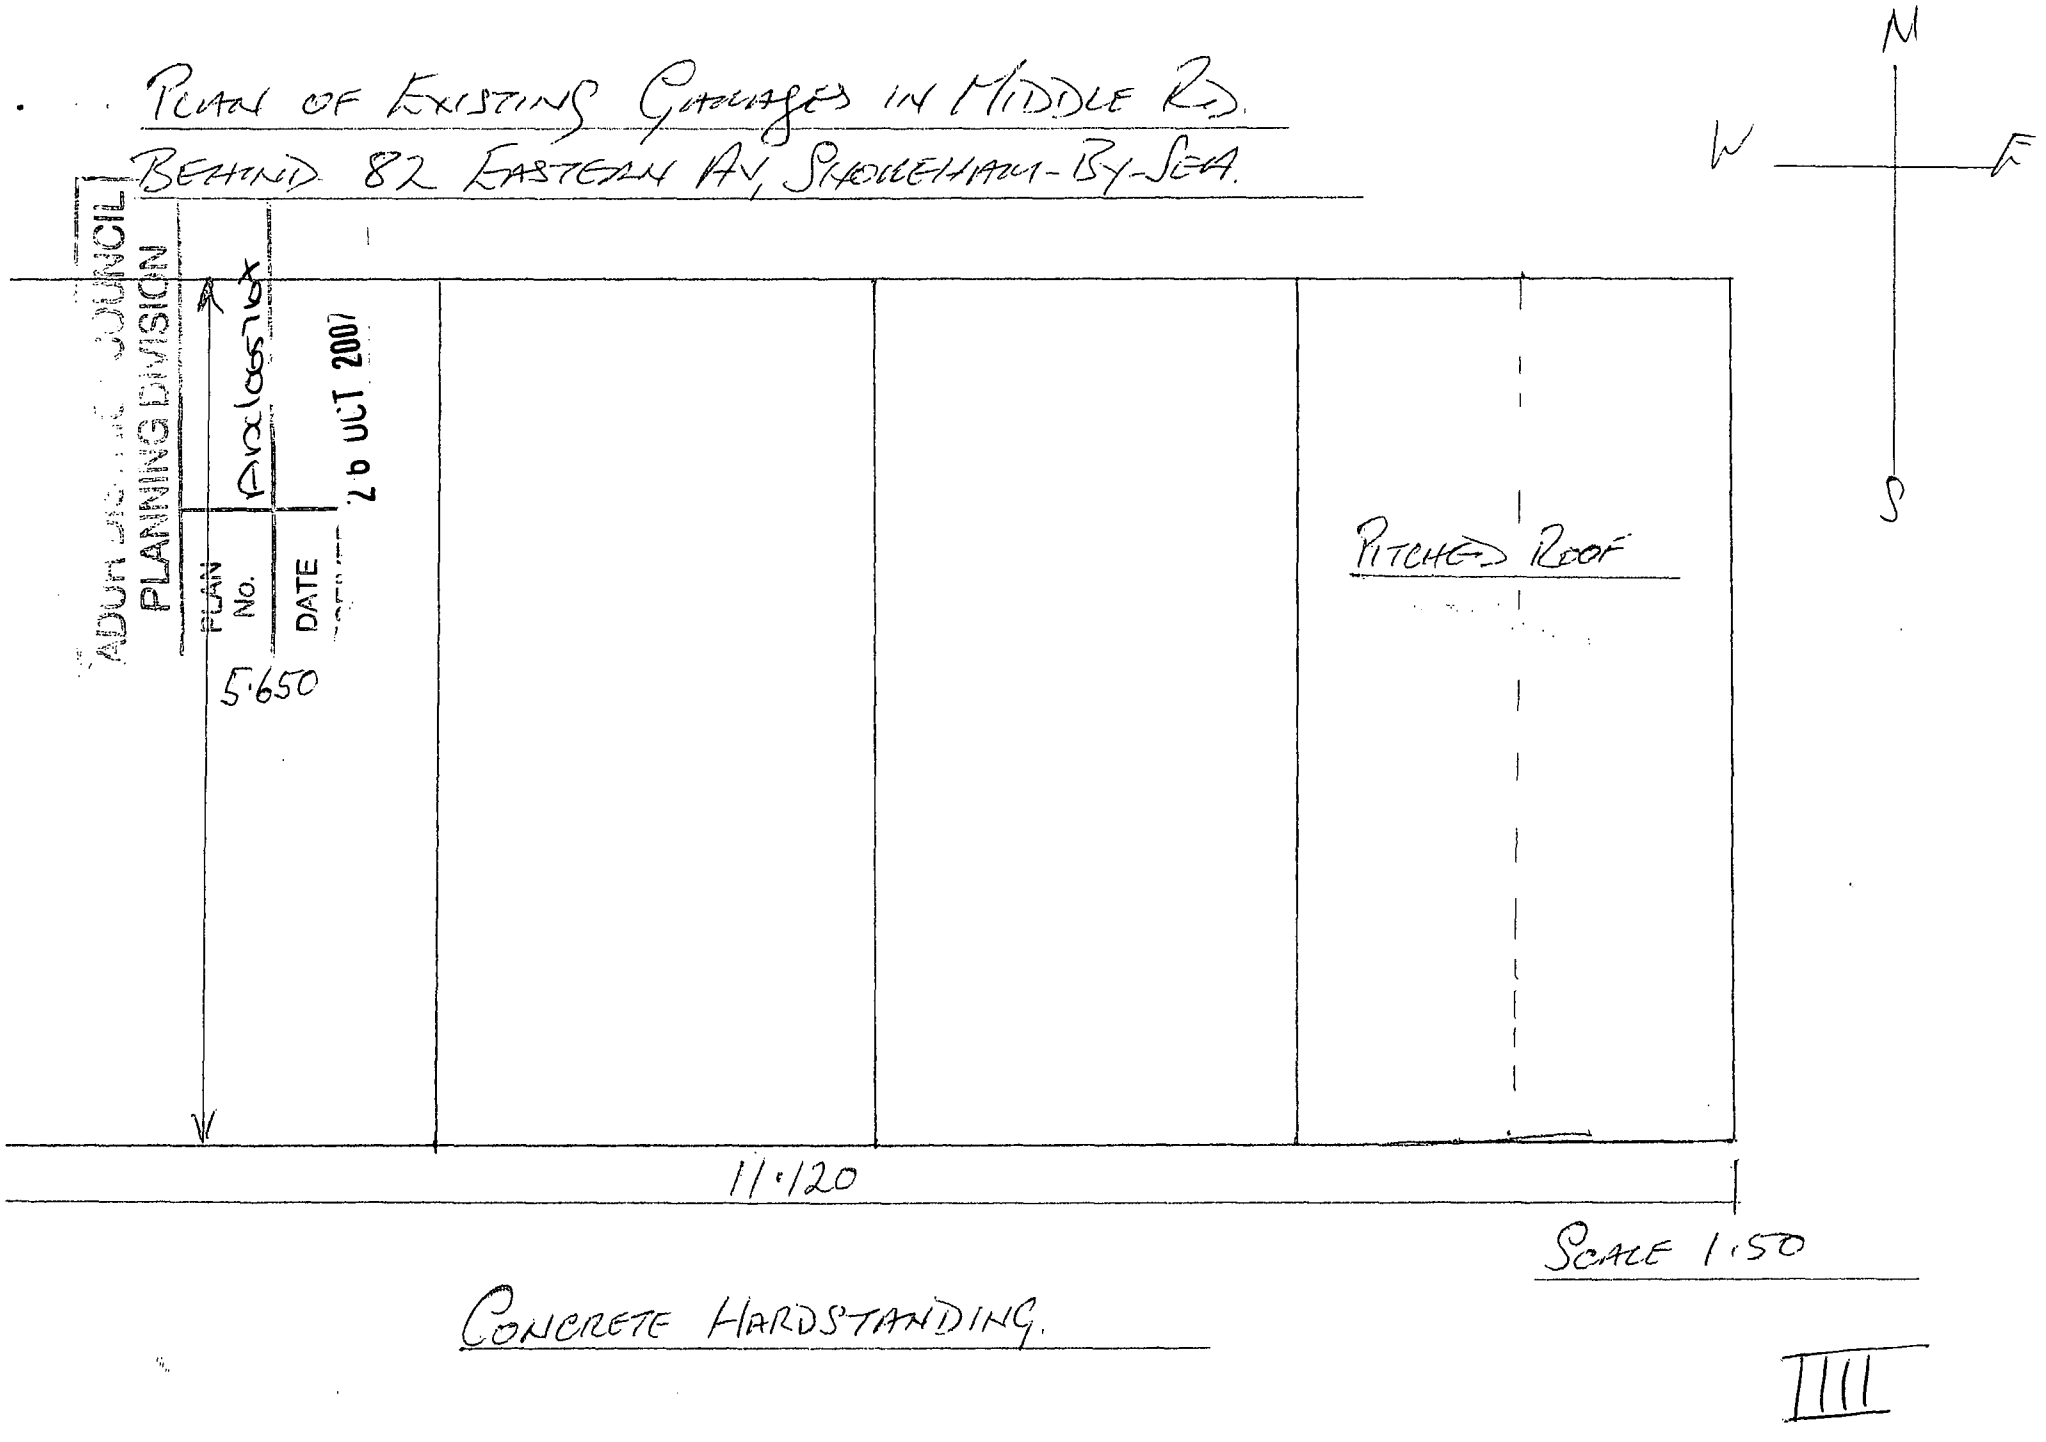

IIII

ADUR DISTRICT COUNCIL
PLANNING DIVISION

PLAN No.	ADC665704
DATE RECEIVED	10 OCT 2007



Scale 1/1250


CERTIFICATE COPY OF FILED PLAN
H.M. LAND REGISTRY
1/94

COUNCIL
PLANNING DIVISION
Rochester
26 JUL 2007
PROPOSED
DATE RECEIVED

N
W E
S

RAISING OF PITCHED ROOF

RAISED LIGHTWEIGHT BLOCKS.

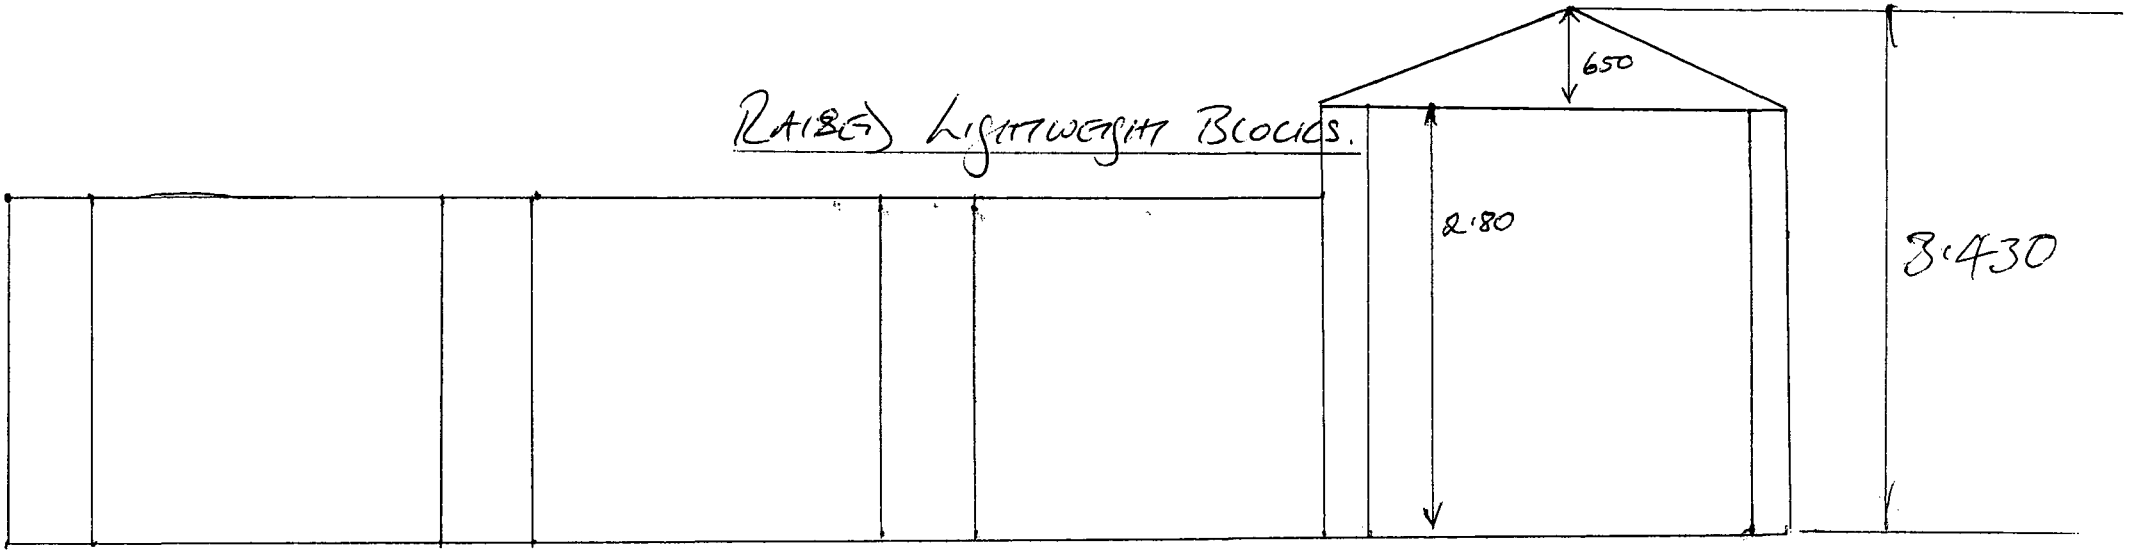



SCALE 1:50

A

COUNCIL
PLANNING DIVISION
PLAN No. Analogue
DATE RECEIVED 26 OCT 2007

PROPOSED SIDE ELEVATION OF PITCHED ROOFED GARAGE IN MIDDLE ROAD.

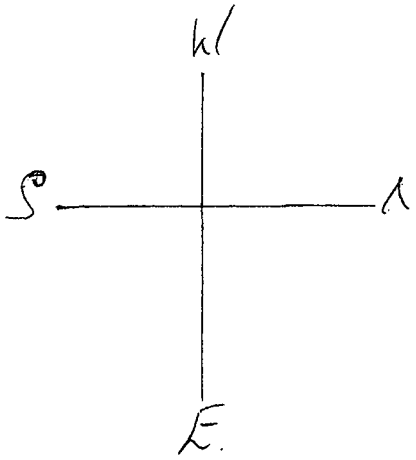

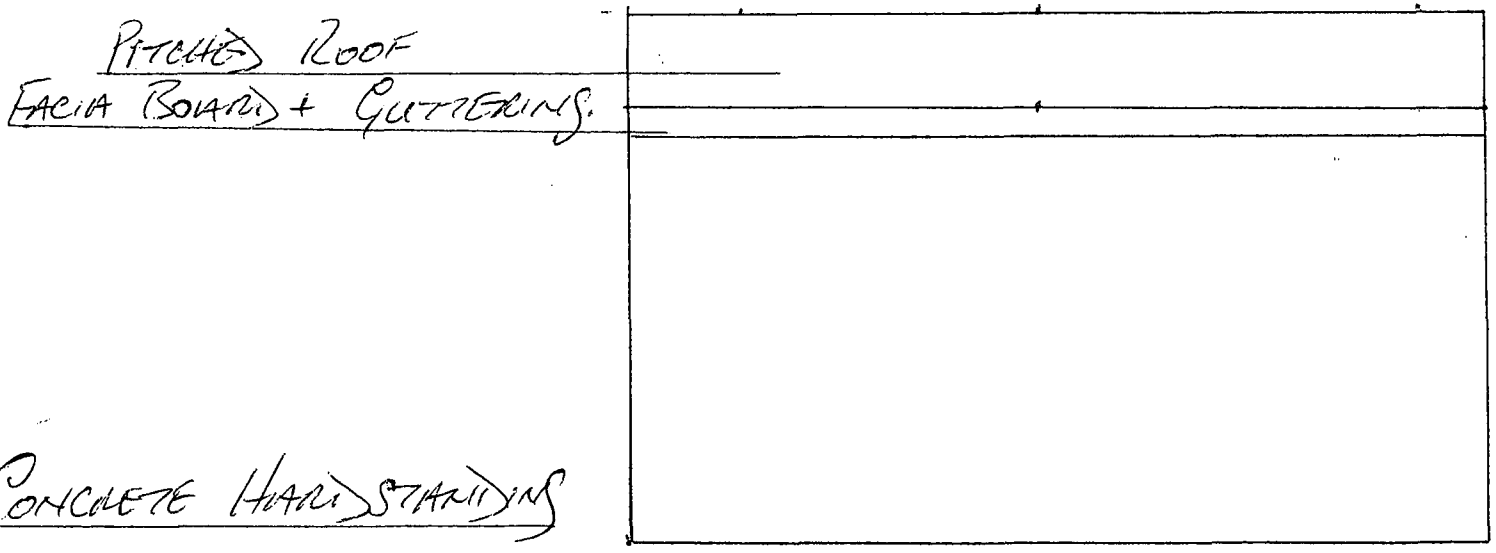

84 EASTERN AVENUE
GUARDCAT.

B


SCALE 1:50

Revision To Raise Roof To Garage

Carlavilla.

DUH District Council
PLANNING DIVISION
PLAN No. 07-0103
DATE RECEIVED 26 JUL 2007

S
E W
N

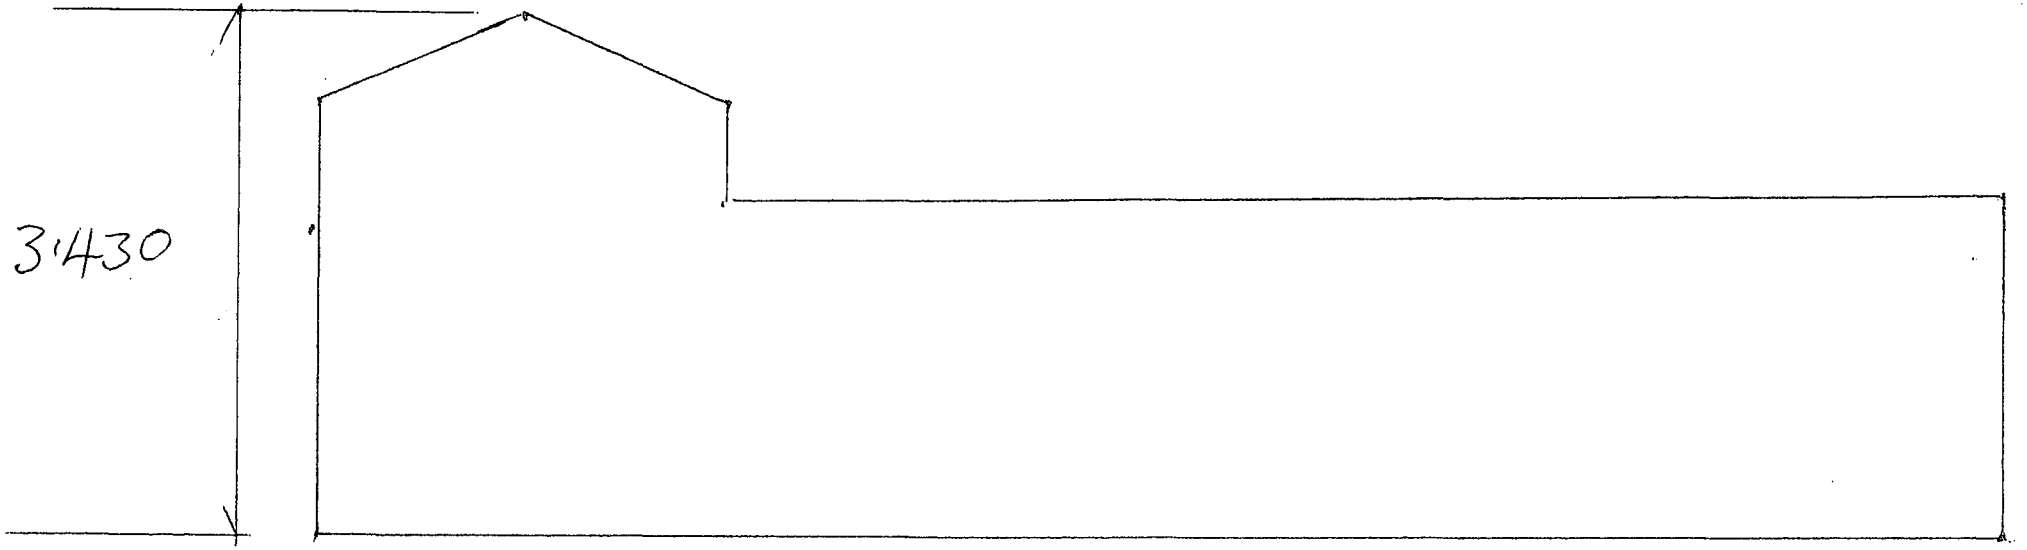

Scale 1:50

Proposed Raised Pitched Roofed Garage Rear Elevation Viewed From 84 Eastern Av.

©