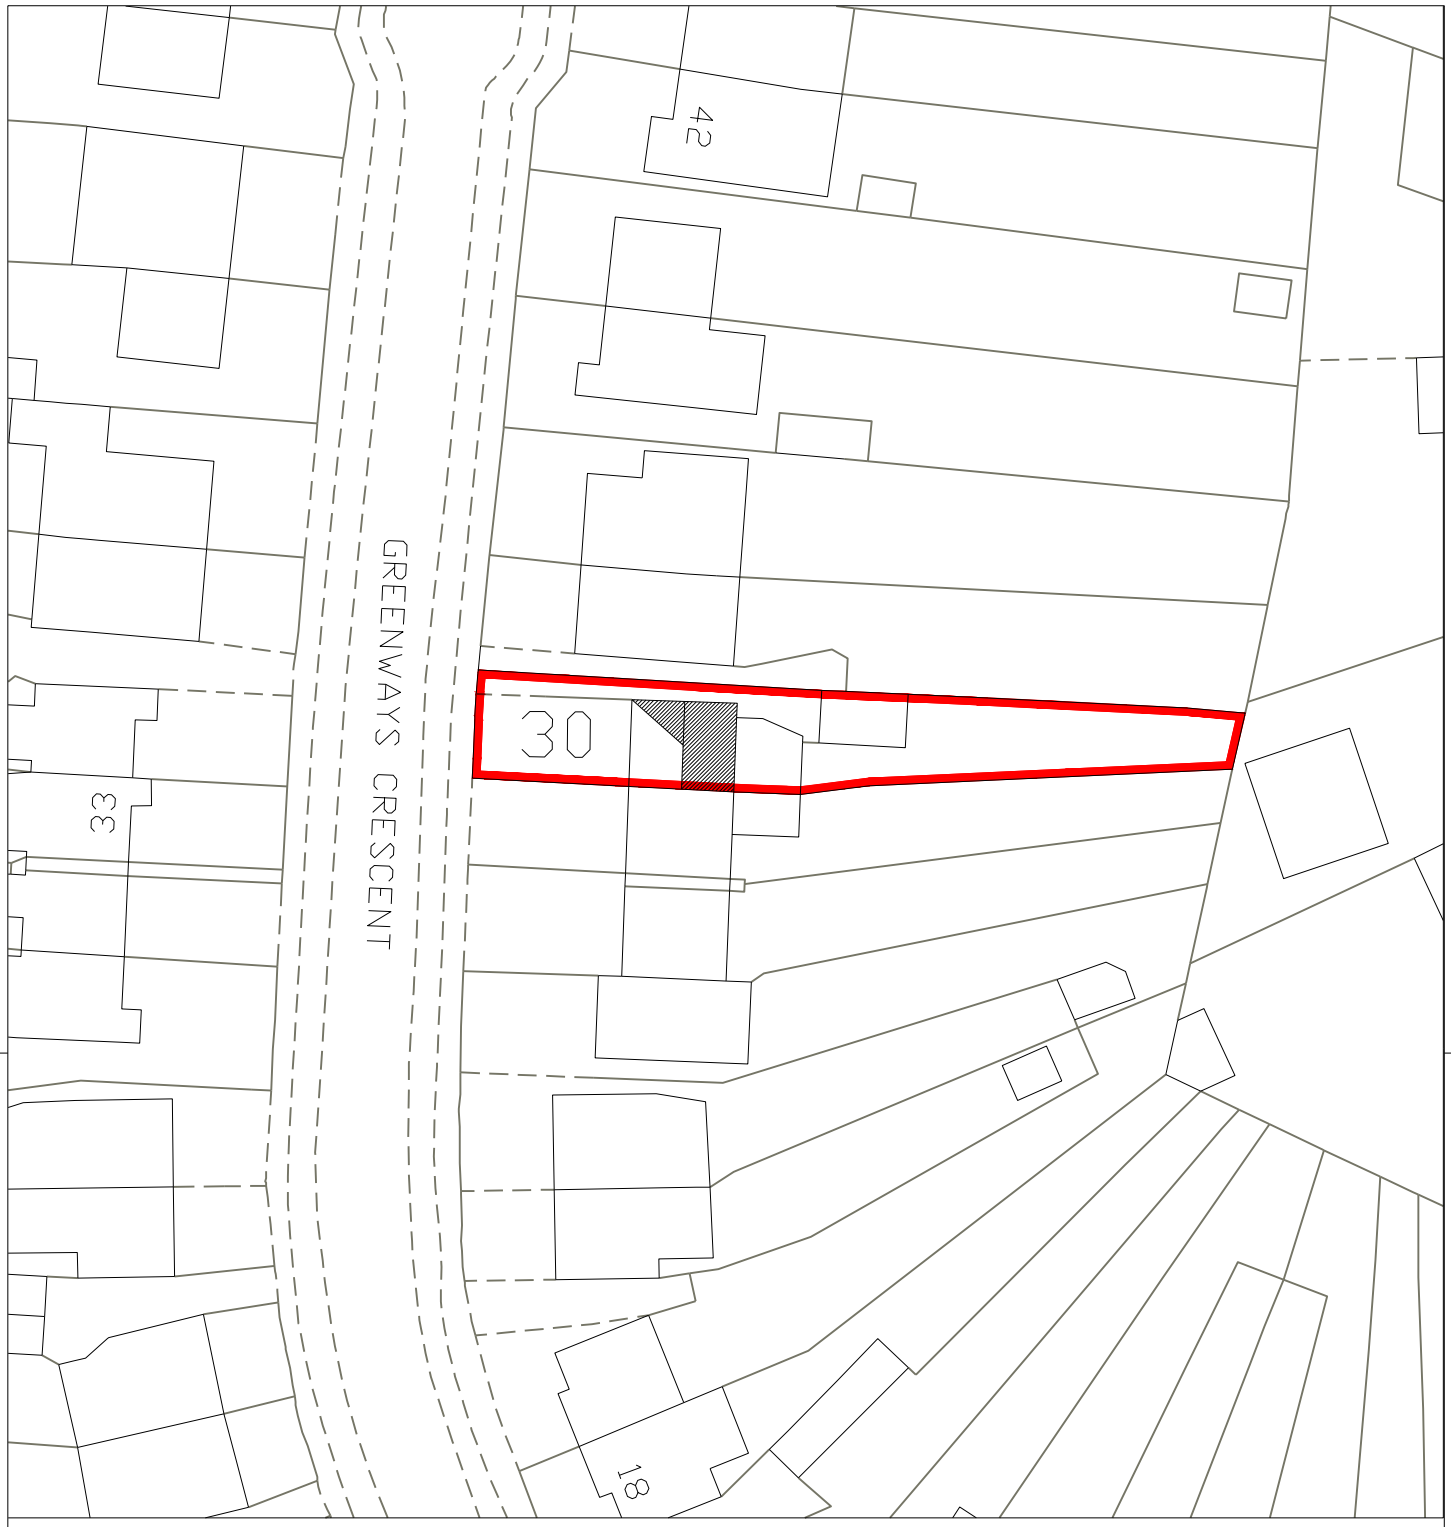


N

20 0 20 Metres

Notes

MARTIN McCURDY ARCHITECTURE
5 Chanctonbury Road, Hove, East Sussex, BN3 6EL
T: 01273 325341 E:martin@mccurdyarchitecture.com
W: www.mccurdyarchitecture.com

Client
Anthony & Amy Grinstead

Project Title
32 Greenways Crescent,
Shoreham-by-Sea, West Sussex

Drawing Series and Title
Loft conversion
Lawful Development Certificate application Block plan

Drawing number
0369-18-04 Rev A

Scale @ A4
1:500

C:\Users\Martin\Documents\loft&other designwork\32 Greenways Crescent\CAD Drawings\32 Greenways Crescent - OS Extract V1.dwg