© RS DESIGN 2017

0m 5m

ADUR & WORTHING PLANNING SERVICES

PLAN	AWDM/1873/18
DATE VALID	17 DEC 2018

INFORMATION ONLY

This drawing is for the above approval only and is subject to Planning Approval. This drawing has been based on third party survey and scheme drawings. Do not scale from this drawing (LA Planning Dept. can scale the drawings). The Architect, Richard Silver (RS Design), owns the copyright in the drawings and documentation produced in the course of the project. The client named below has a licence to copy and use the drawings and documentation only for purposes related to the project named below at the stage noted above.

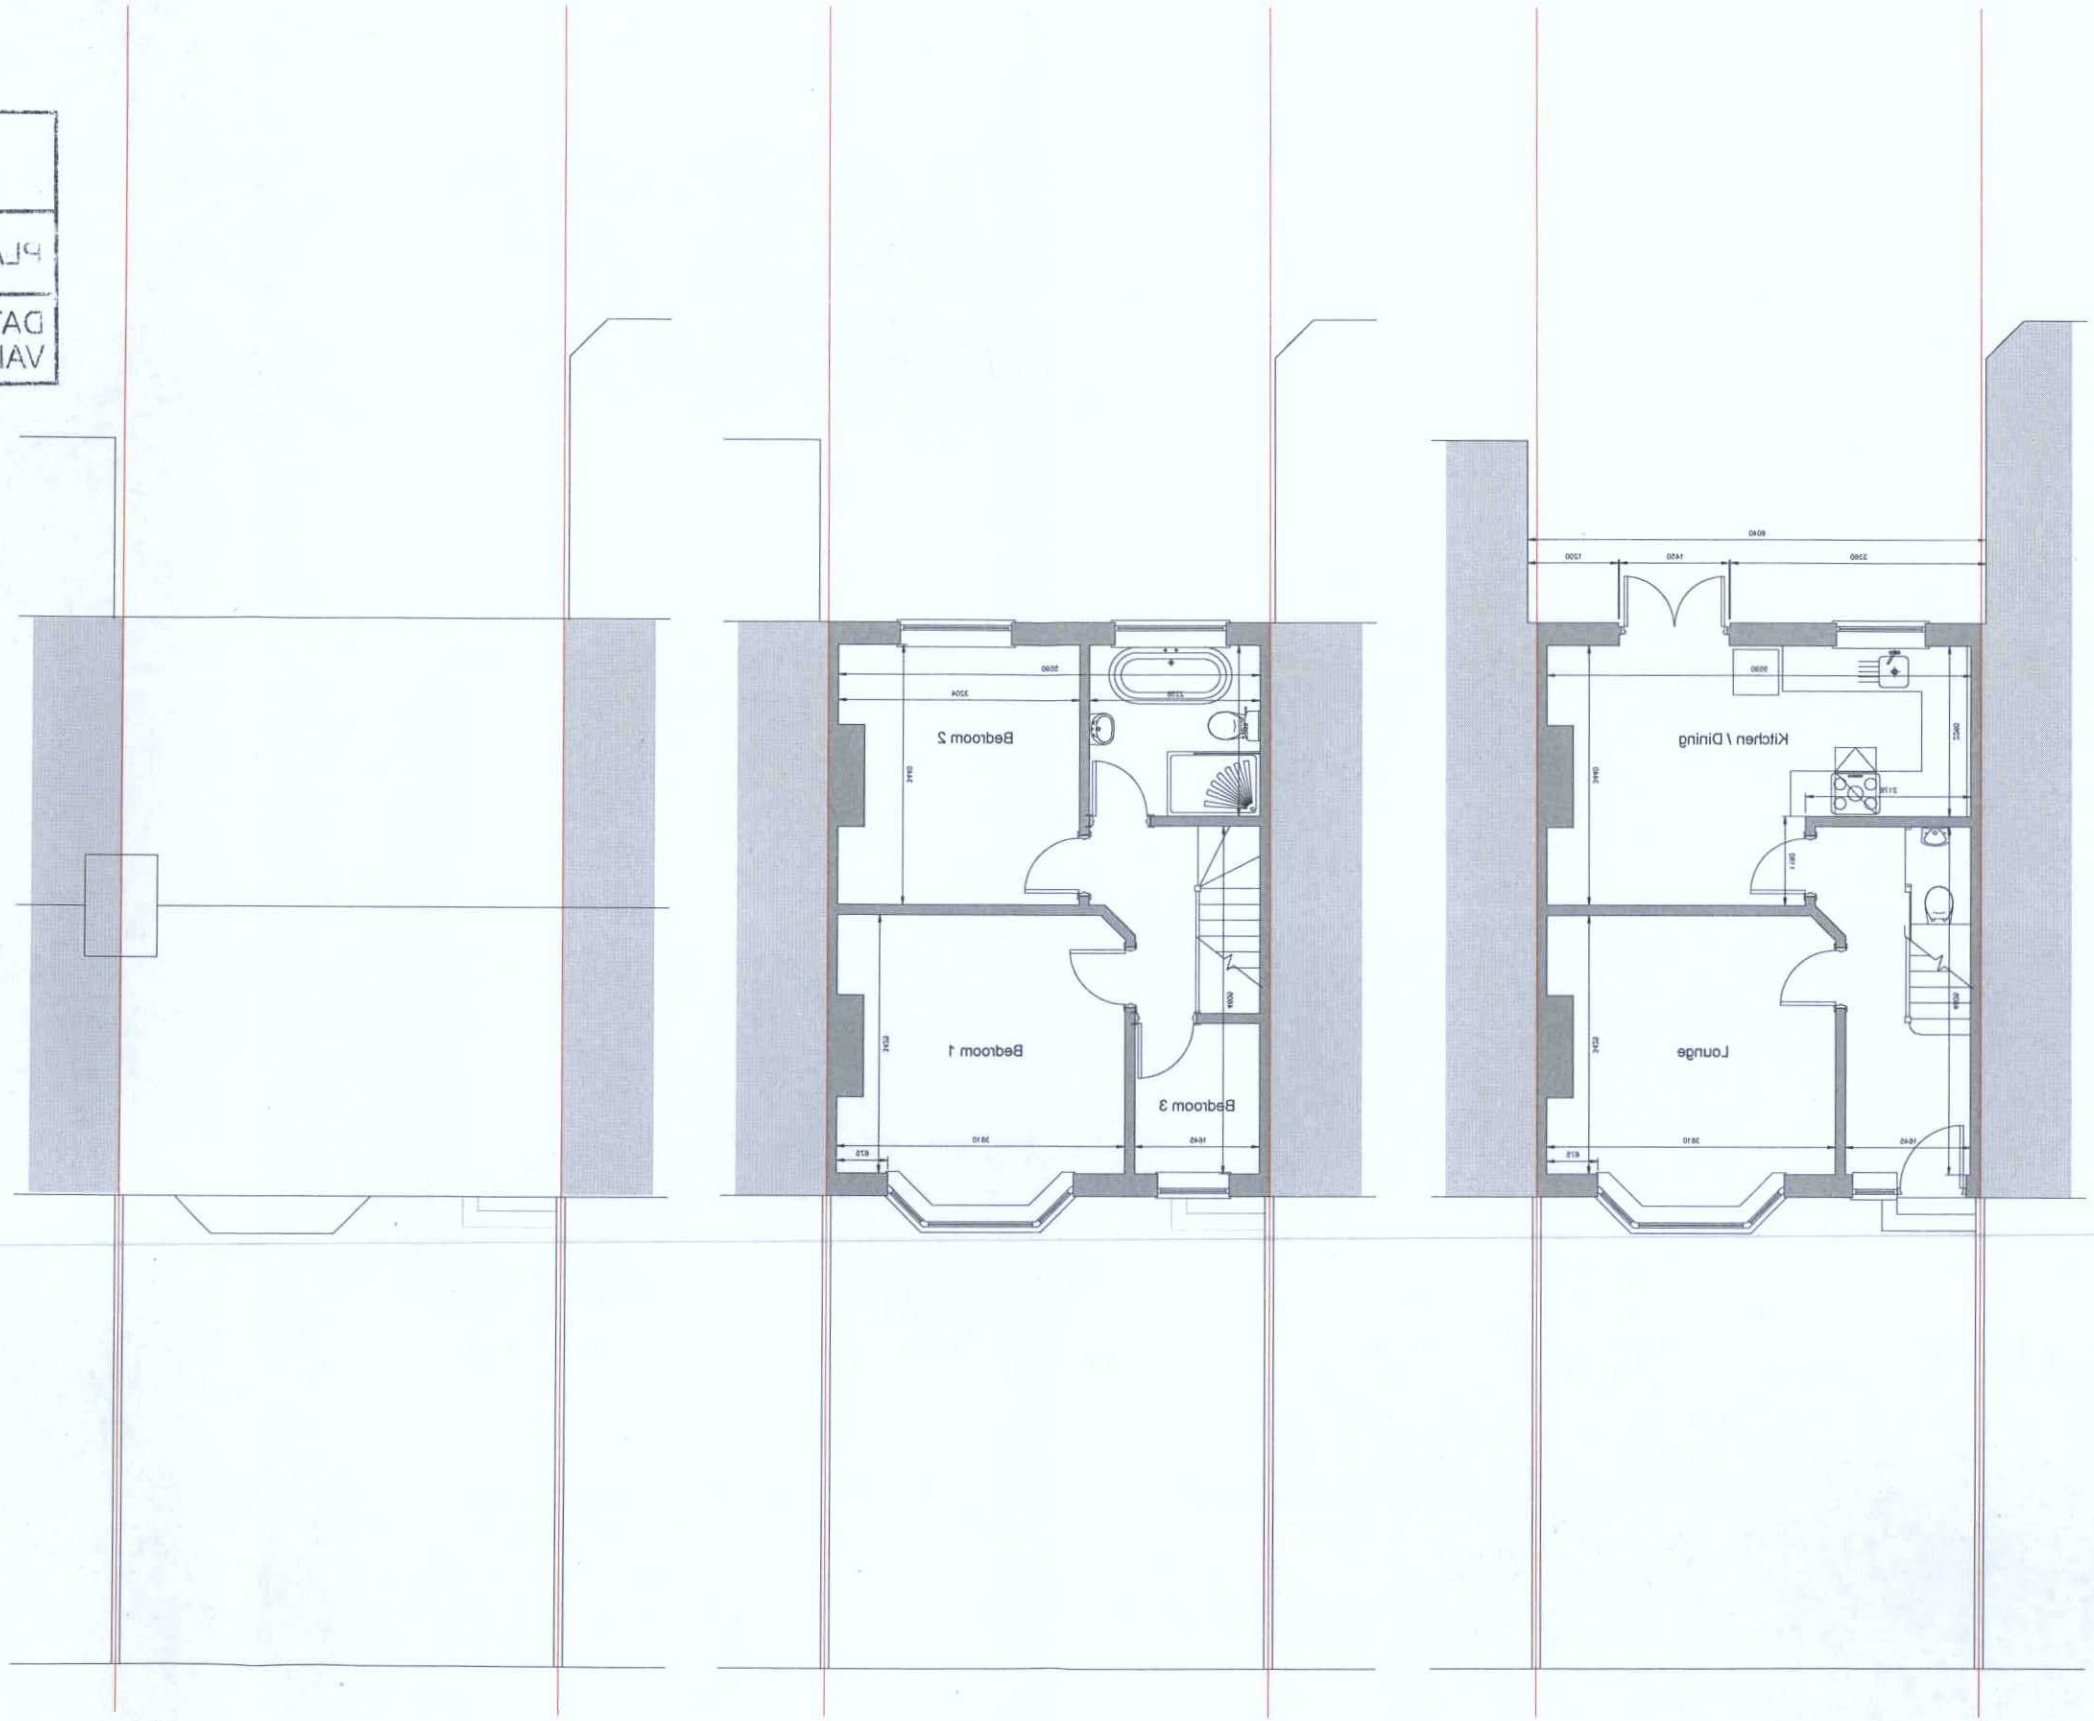

Ground Floor plan

First Floor plan

Roof plan

CLIENT: Mr L Funnell	PROJECT: 42 Gardner Road	DATE: October 2017	DRAWN: RS
SCALE: 1:100 @ A3	DRAWING: Ground, First & Roof plan as Existing	DRAWING NO: 17652 E 02	REV: -

42 Gardner Road

RS DESIGN
STUDIO 115 SURREMONT ROAD BRIGHTON EAST SUSSEX BN1 6WB rs@rsdesign-architect.com