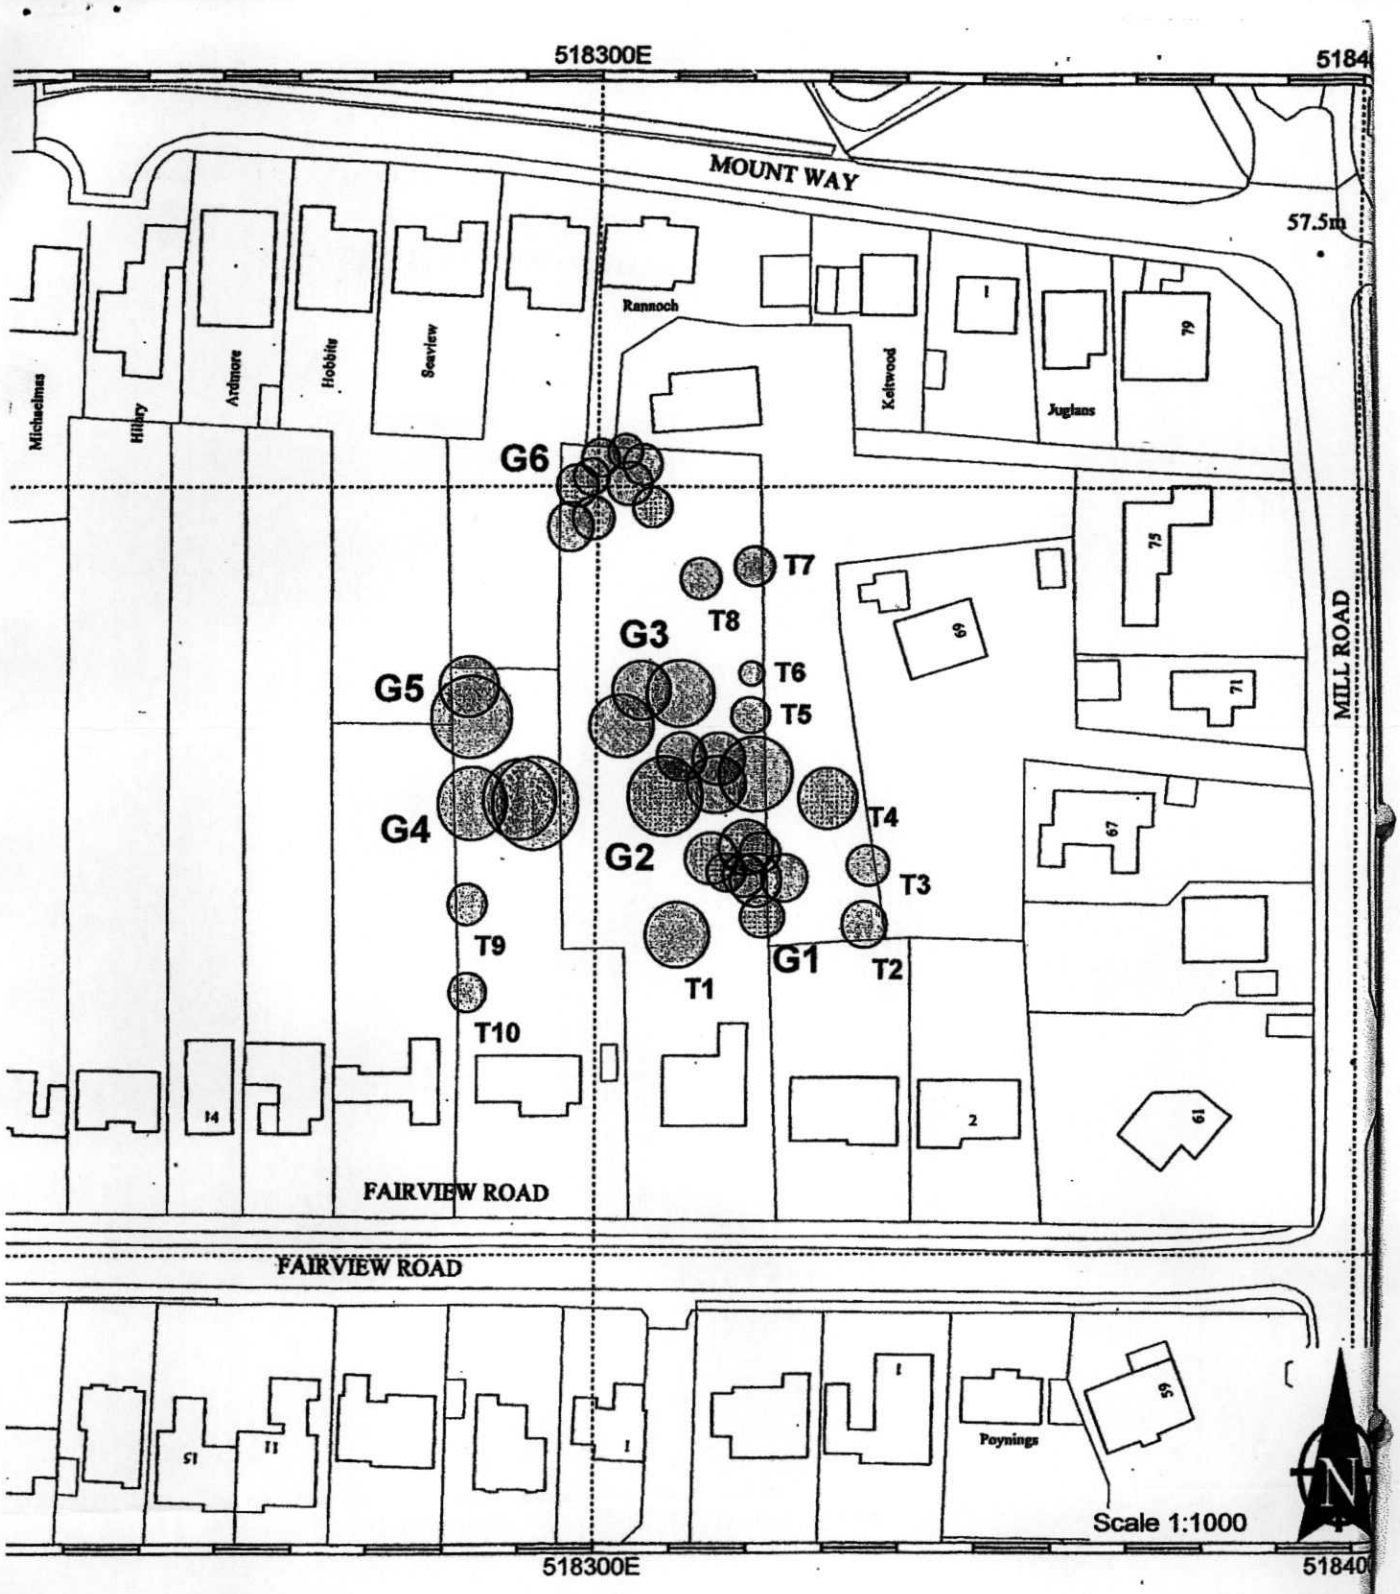



TREE PRESERVATION ORDER
LAND REAR OF 4, 6 & 8 FAIRVIEW ROAD, LANCING

13.53 / 1 / 09 (L)

T1, T2 - ASH: T3, T5, T6 - SYCAMORE: T4 - LIME: T7 - HOLLY: T8 - YEW: T9 - PLUM: T10 - LABURNUM:
G1 - 7 ASH, 2 YEW, 1 HORSECHESTNUT, 1 HOLLY, 1 SYCAMORE: G2 - 5 ASH, 2 SYCAMORE: G3 - 3 ASH:
G4 - 2 ASH, 1 SYCAMORE: G5 - 2 ASH: G6 - 5 HOLLY, 2 YEW, 1 SYCAMORE, 1 THORN, 1 HORSECHESTNUT:

ADUR
DISTRICT COUNCIL

**EXECUTIVE HEAD**
PLANNING, REGENERATION
AND WELLBEING

Civic Centre, Ham Road, Shoreham-by-Sea. Sussex. BN43 6PR
Telephone, Shoreham-by-Sea (01273) 263000
Fax No. (01273) 263027

's reproduced from Ordnance Survey material with the permission of Ordnance Survey on behalf of the Controller of Her Majestys
Office. Crown Copyright. Unauthorised reproduction infringes Crown copyright and may lead to prosecution or civil proceedings.
Adur District Council Licence Number 100018844 23/09/2009