

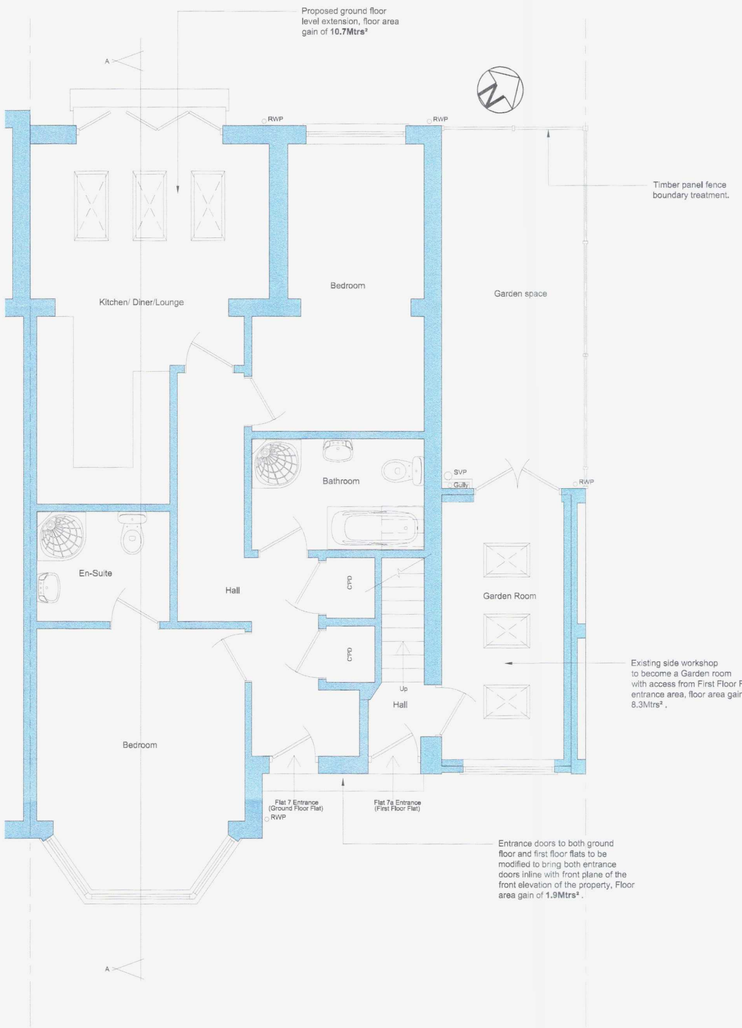


Proposed Ground Floor Plan
Scale 1:50 @A1 / 1:100@A3

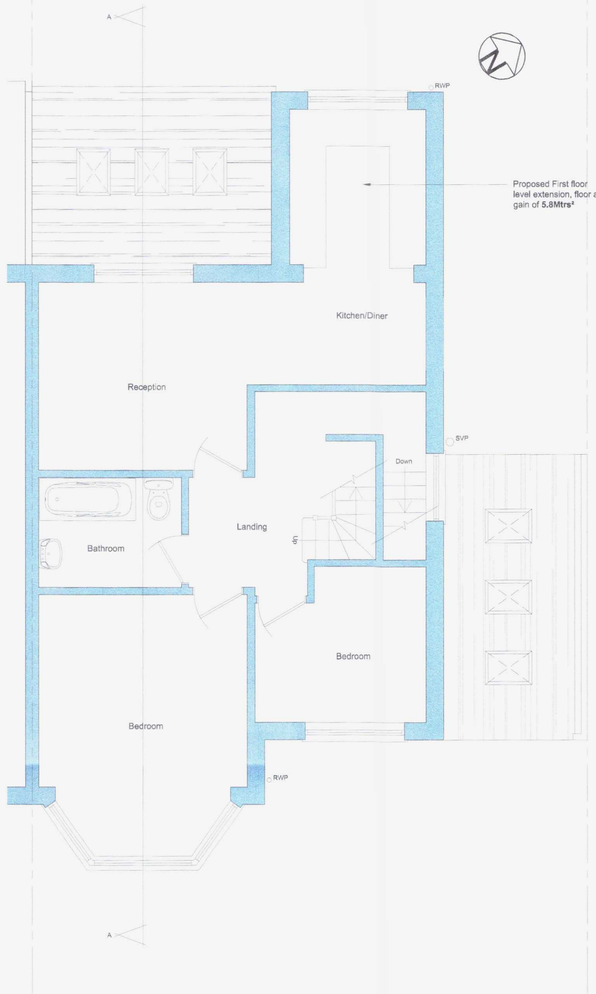

Proposed First Floor Plan
Scale 1:50 @A1 / 1:100@A3

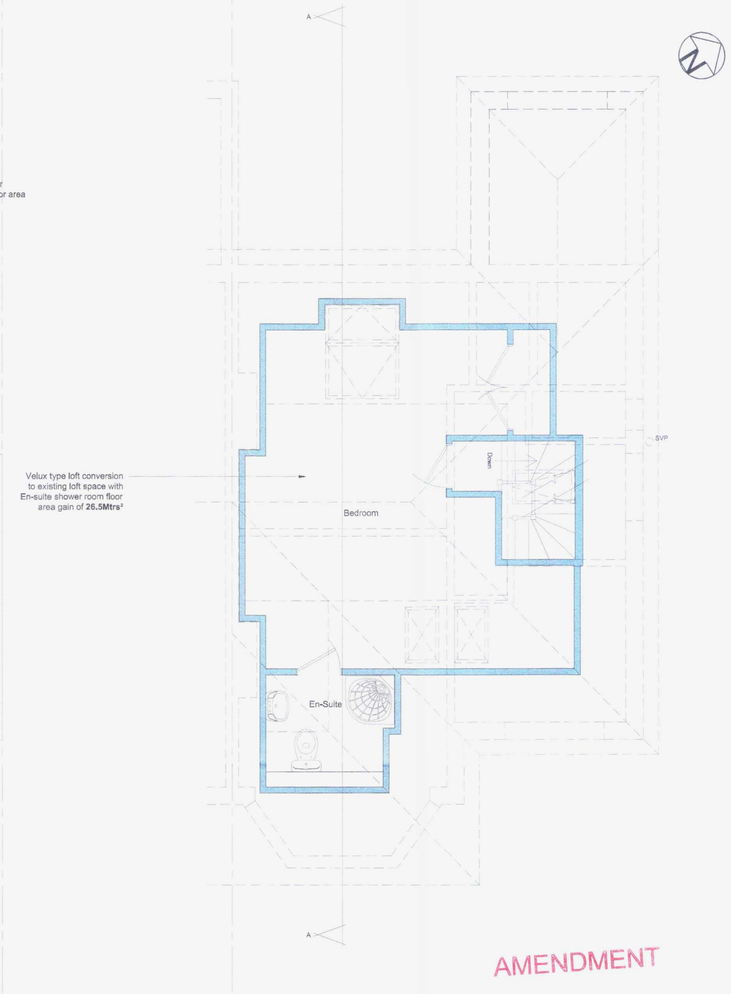

Proposed Second Floor (Loft) Plan
Scale 1:50 @A1 / 1:100@A3


AMENDMENT

1:200
0 5 10 15 20
Scale in Meters

1:100
0 2.5 5 7.5 10
Scale in Meters

1:50
0 1 2 3 4 5 6 7 8 9 10
Scale in Meters


Notes

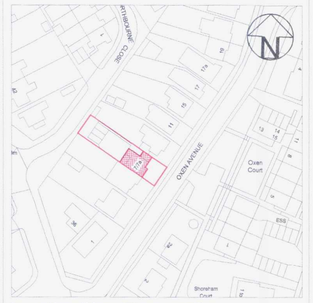

Location Plan (Proposed)
Scale 1:1250 @A1 / 1:2500@A3

1:1250
0 25 50 75 100
Scale in Meters

1:2500
0 50 100 150 200
Scale in Meters

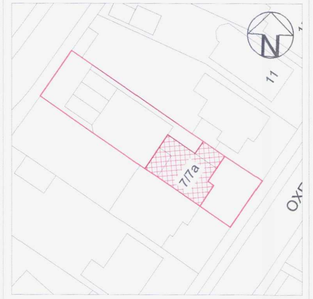

Site Plan (Proposed)
Scale 1:500 @A1 / 1:1000@A3

1:500
0 10 20 30 40
Scale in Meters


1:1000
0 25 50 75
Scale in Meters



Proposed Front Elevation
Scale 1:100 @A1 / 1:200@A3



Proposed Side Elevation
Scale 1:100 @A1 / 1:200@A3

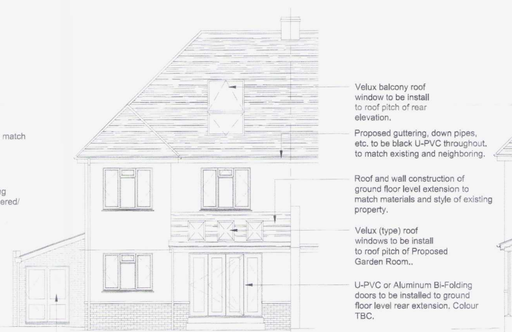

Proposed Rear Elevation
Scale 1:100 @A1 / 1:200@A3



Proposed Section A-A
Scale 1:100 @A1 / 1:200@A3

ADUR & WORTHING PLANNING SERVICES
PLAN | AWDM/0862/16
DATE VALID | Rec'd 11/7/16

Rev.	Date	Revision Detail / Comments
D	11.07.2016	Ground Floor Garden Room Parapet Wall Detail
C	06.07.2016	Front Elevation Window details

Amendments

RSD
Rob Shepherd Designs

Client.....
Will Machin

Project.....
7/7a Oxen Avenue, Shoreham

Drawing Title.....
Proposed Plans and Elevations

DWG No..... 2016/01-02
Rev..... D

Drawn By..... RDS
Date..... 11.07.2016

Drawing Scale..... 1:50 / 1:100 / 1:200

Do Not Scale off Drawings
Check all Dimensions on site before all works are commenced
All Goods, Materials & Workmanship to conform with current Building Regs
© Copyright of Richley Design & Construction

Rob Shepherd Designs
rob.brightonbuildingplans@gmail.com Tel; 07917331264
87a Mile Oak Road, Portslade, Brighton, Sussex, BN41 2PJ