55 Kingston Lane
Southwick

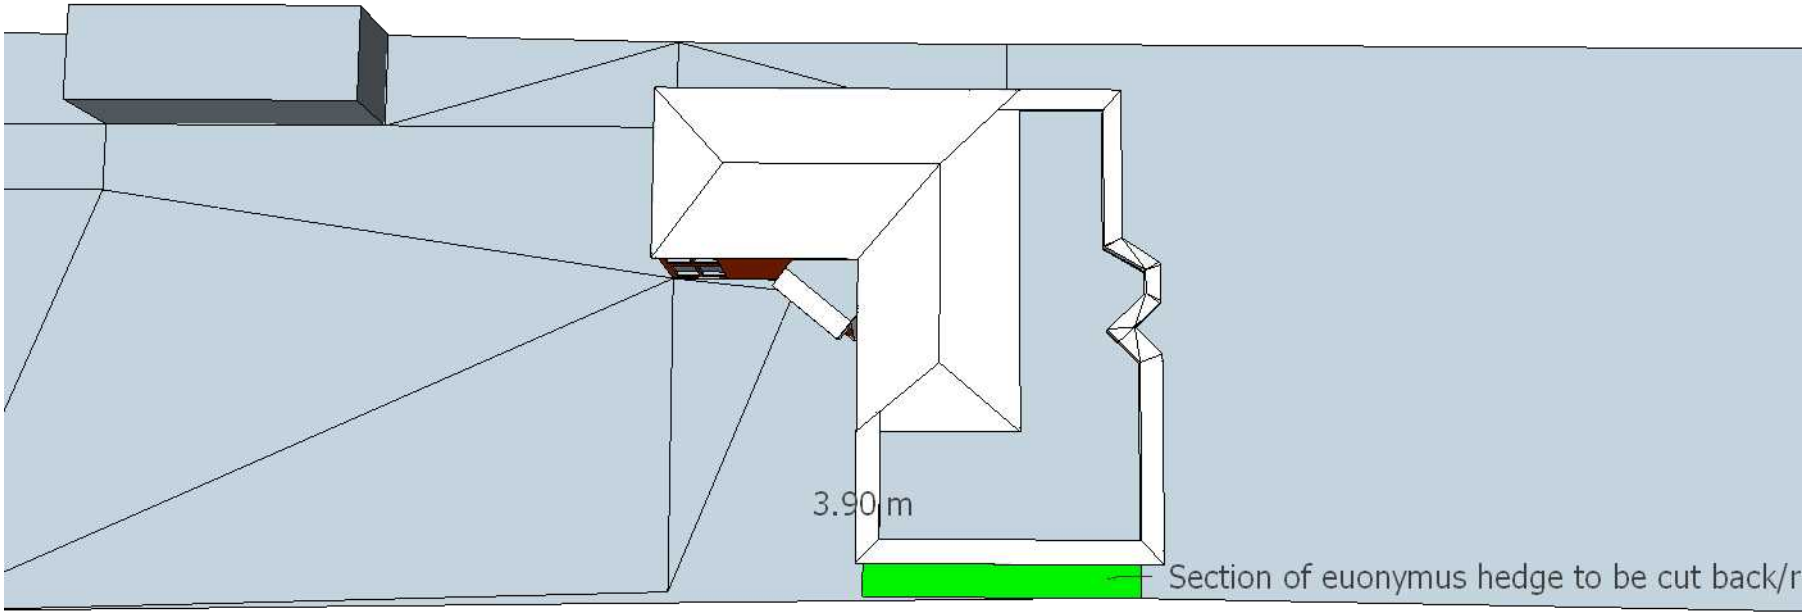

Appedix 1
Vegetation plan