


Proposed

Location B

scale 1:25@A3

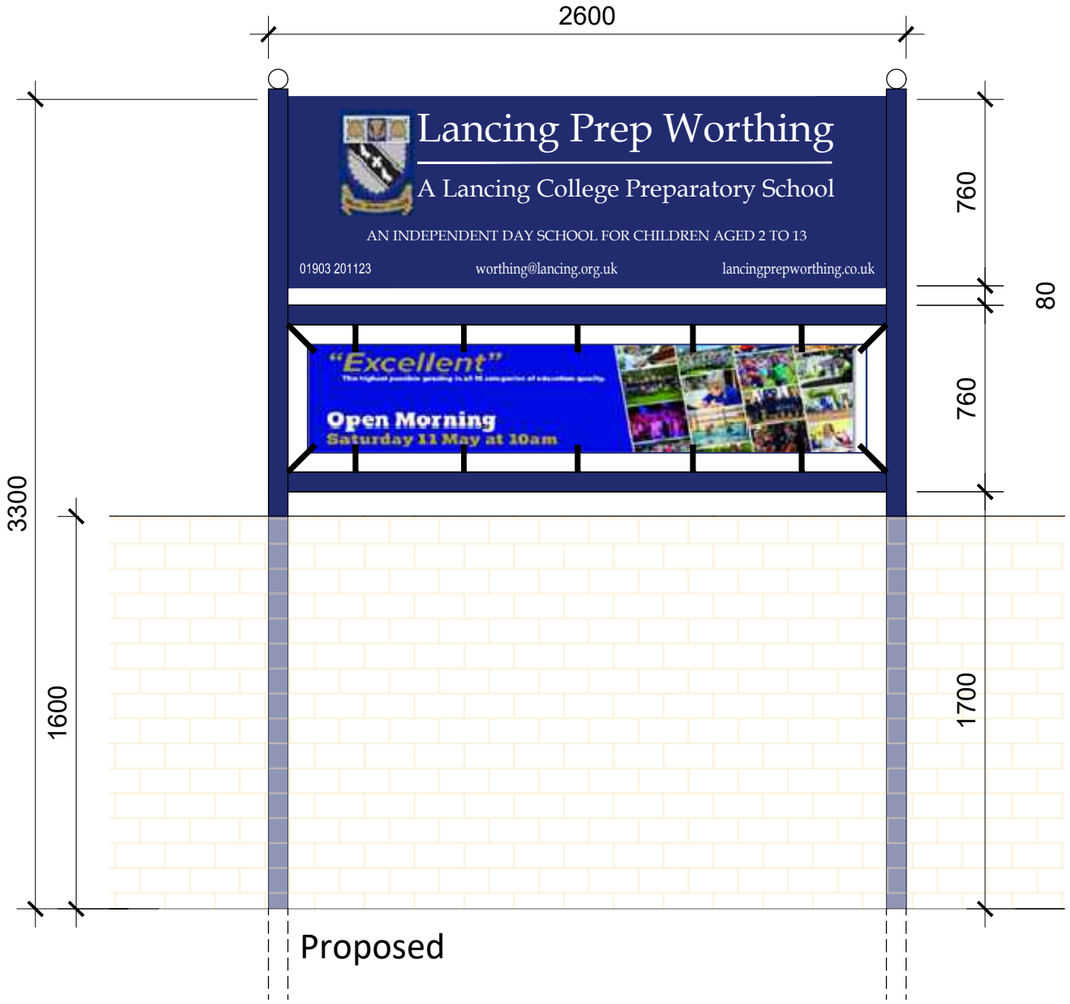

Existing

Location B

Note: Signage at location B
The college propose to display 'Event Signage' for open days, activities, fetes, exhibitions, etc..
The signage to be heavy duty screen printed vinyl with heavy duty ringlet holes for attachment to sign support under main college sign.

0 0.25 0.50 0.75 100 1.25 1.50 1.75 2.00 2.25 2.50

1:25@A3

All shown dimensions to be used in preference to scaled dimensions.
Verify all dimenions on site prior to commencement of work.
All work shall conform to British Standards, Planning Approvals and Building Regulations. This drawing is copyright and shall not be used or reproduced without the written consent of Accel Consulting.

PLANNING ISSUE

Rev	Date	Description
B	11.04.24	Sign E omitted
A	02.04.24	Scale bar changed
-	12.03.24	First Issue

DRAWING NO. P04

CLIENT: Lancing College

PROJECT: Lancing College Prep School, Worthing
NO. 1976

DRAWING TITLE: Signage Elevations - Broadwater Road

SCALE: 1:25@A3
DATE: 11 Apr 2024
REVISION: B

ACCEL CONSULTING LTD
20 SOUTHWICK STREET
SOUTHWICK
WEST SUSSEX
BN42 4TB

TEL 01273 934 920
WWW.ACCELCONSULTING.CO.UK

ACCEL Consulting Ltd