


Proposed South Street Scene

1 : 100




Proposed North Street Scene

1 : 100

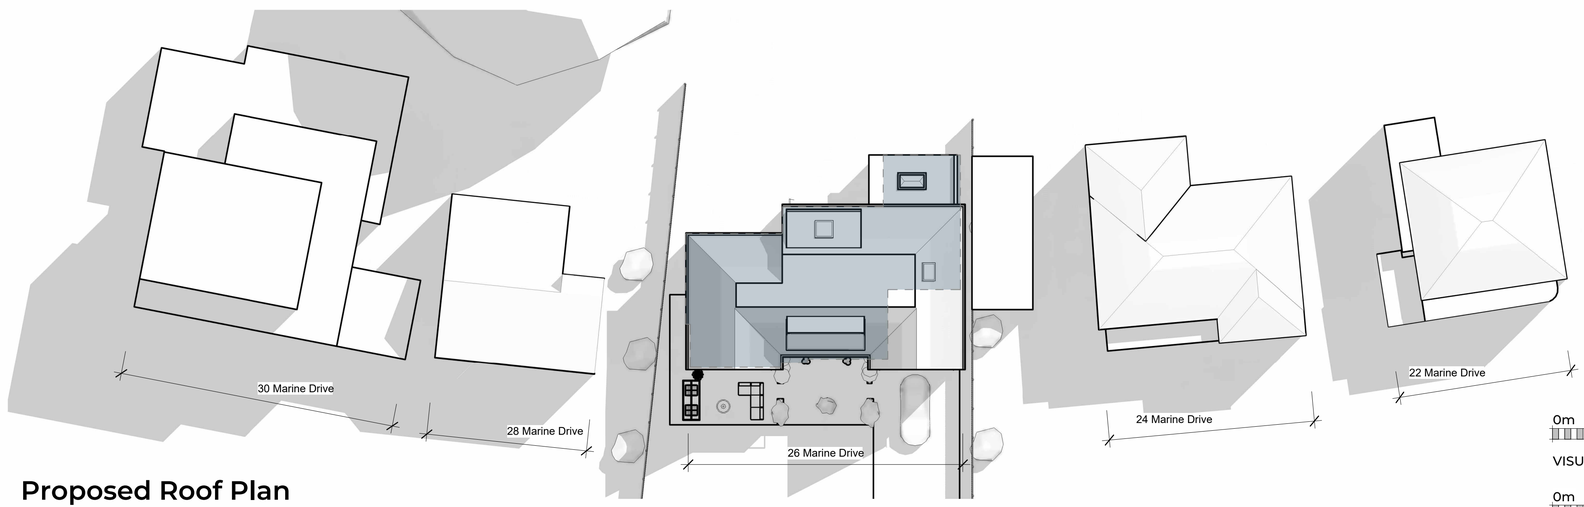

Proposed Roof Plan

1 : 200

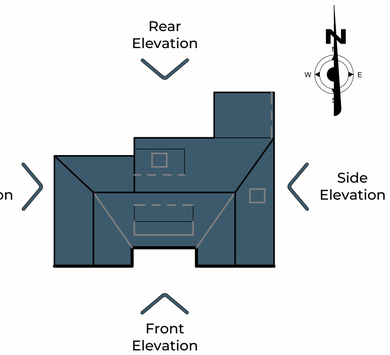

Notes:

1. THE COPYRIGHT OF THIS DRAWING IS VESTED IN ARCHEVOLVE AND IT MAY NOT BE REPRODUCED IN WHOLE OR PART OR USED FOR THE MANUFACTURE OF ANY ARTICLE WITHOUT THE EXPRESS PERMISSION OF THE COPYRIGHT HOLDERS.

2. WORK TO FIGURED DIMENSIONS ONLY.

3. THIS DRAWING IS TO BE READ IN CONJUNCTION WITH ALL RELEVANT ARCHITECT'S, SERVICE ENGINEER'S AND ARCHEVOLVE AND SPECIFICATIONS.

Rev_B	Amended Windows to North Elevation & Dormer to The South	AP	21/08/24
Rev_A	Amended Plan	AP	23/07/24

Revision Number	Revision Description	Issued by	Revision Date

DATE: 08/07/24

STATUS: PLANNING ISSUE

SHEET SIZE: A1

SCALE: As indicated

DRAWN: AP

CHECKED:

CLIENT: Church Barn Group

SITE ADDRESS: 26 Marine Dr, Goring-by-Sea, Worthing BN12 4QN

VISUAL SCALE 1:200 @ A1

0m 4m 8m 12m 16m 20m

VISUAL SCALE 1:100 @ A1

0m 2m 4m 6m 8m 10m

DRAWING: Remodelling/Extension

TITLE: Proposed Street Scenes

PROJECT NO: MARINEDR

DRAWING NO: ARC/044/24/10

REVISION: Rev_B

ARCHEVOLVE
// design @archevolve.co.uk
// www. archevolve.co.uk
// 07830 325566
CIAT CHARTERED PRACTICE