

SIDE WEST ELEVATION

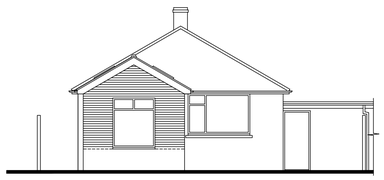

REAR NORTH ELEVATION

SCHEDULE OF MATERIALS TO REAR EXTENSION ONLY
WALLS - FACING BRICKWORK & MORTAR TO MATCH EXISTING
ROOF - PLAIN CONCRETE ROOF TILES TO MATCH EXISTING
WINDOWS - NEW PVCu WINDOW COLOUR WHITE
ROOFLIGHTS - NEW VELUX TYPE
RAINWATER GOODS - NEW PVCu COLOUR WHITE

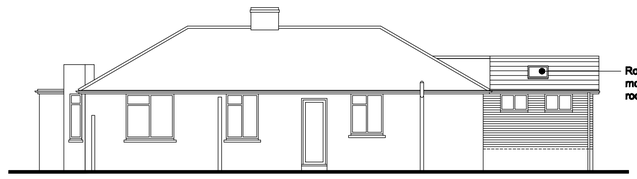

SIDE EAST ELEVATION

PROPOSED ELEVATIONS

Scale 1:100

0m 5m 10m

Scale Bar – 1:100

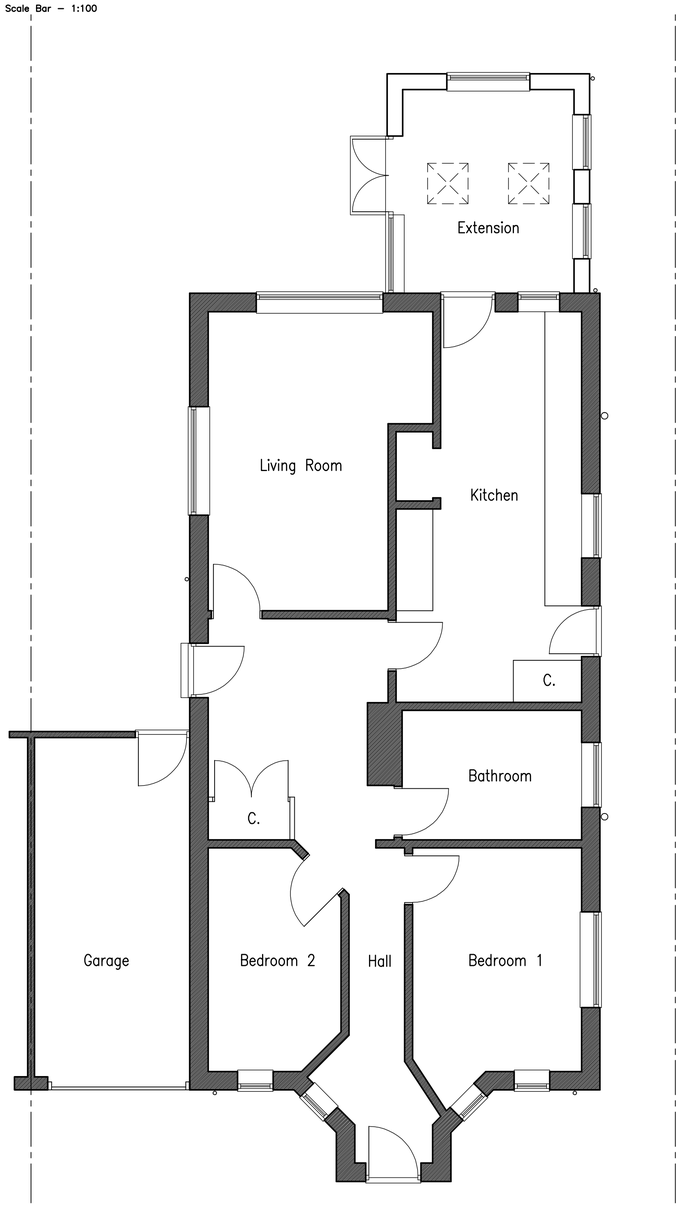

PROPOSED GROUND FLOOR PLAN

Scale 1:50

0m 5m 10m

Scale Bar – 1:50

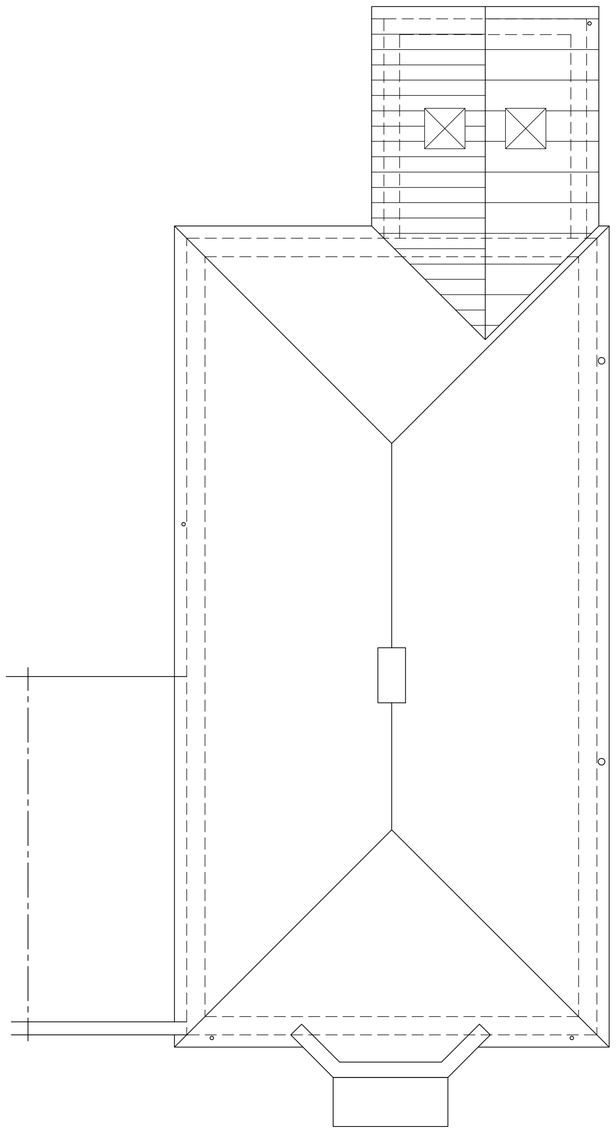

PROPOSED ROOF PLAN

Scale 1:50

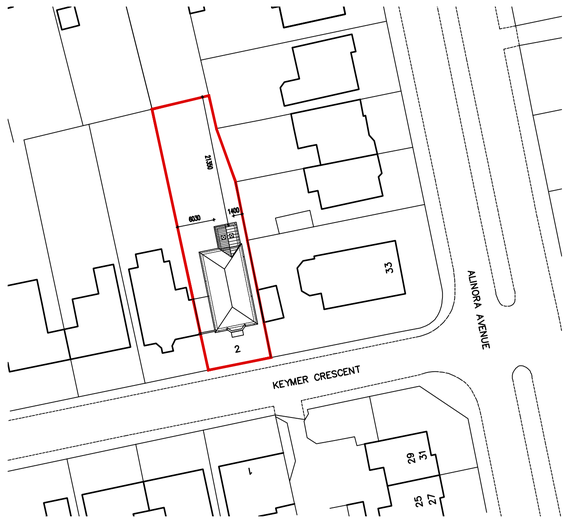

BLOCK PLAN

Scale 1:500

0m 10m 20m 30m 40m 50m

Scale Bar – 1:500

No dimensions to be scaled from drawing except for planning purposes.

The contractor should check all dimensions on site.

It is the contractors responsibility to ensure compliance with Building Regulations.

C.D.M. Regs. 2015. The Client is advised of his responsibilities to appoint a Planning Supervisor under these Regs. All works to comply with the C.D.M. Regs. 2015.

The Party Wall Act. 1996 The property owner is advised of the requirements of the Act, & the requirement to serve a Party Wall Notice on any adjoining owners as required under the act.

REVISIONS:

A. 15.08.24 Minor amendments.

ADCS
Architectural Design
Computer Services
30 Foxley Lane
Worthing
West Sussex
BN13 3AD
Tel: 01903 260701
E-mail:
adcs@sky.com

Client

MRS S. BAUCKHAM

Project

PROPOSED REAR EXTENSION
2 KEYMER CRESCENT
GORING BY SEA
WEST SUSSEX BN12 4LE

Drawing

PROPOSED FLOOR PLANS & ELEVATIONS

Scale	Date	Drawn
1:50 & 1:100 @ A1	08.08.24	TP

Drawing No.	Revision
1615/P02	A