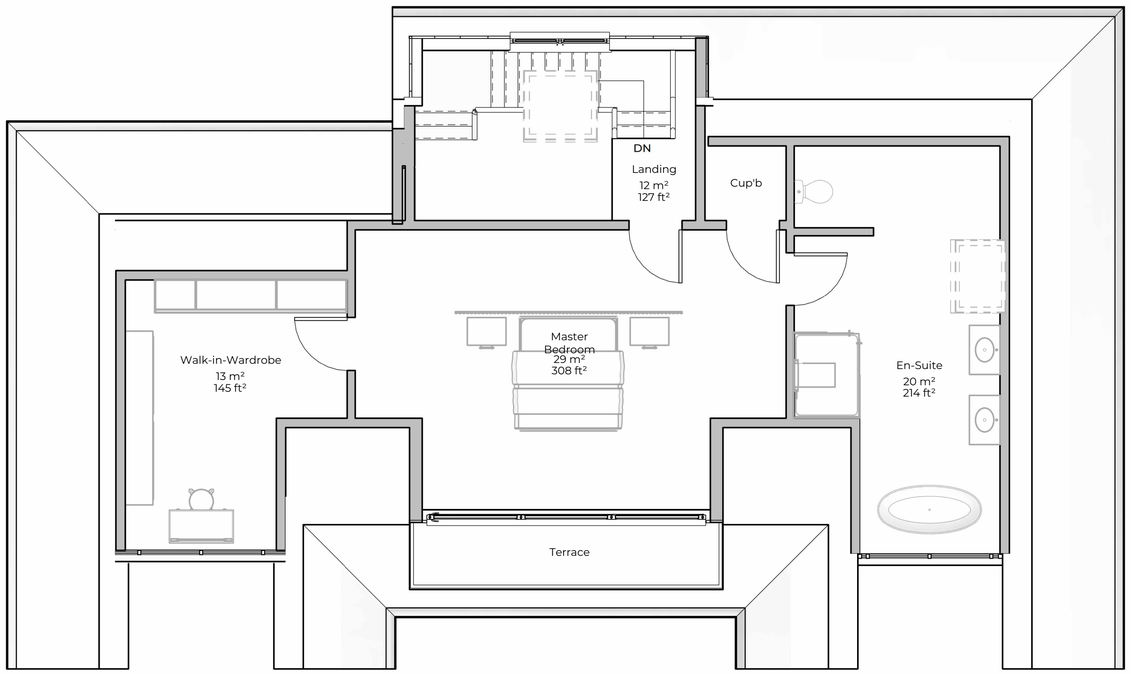

Proposed Second Floor

1 : 50

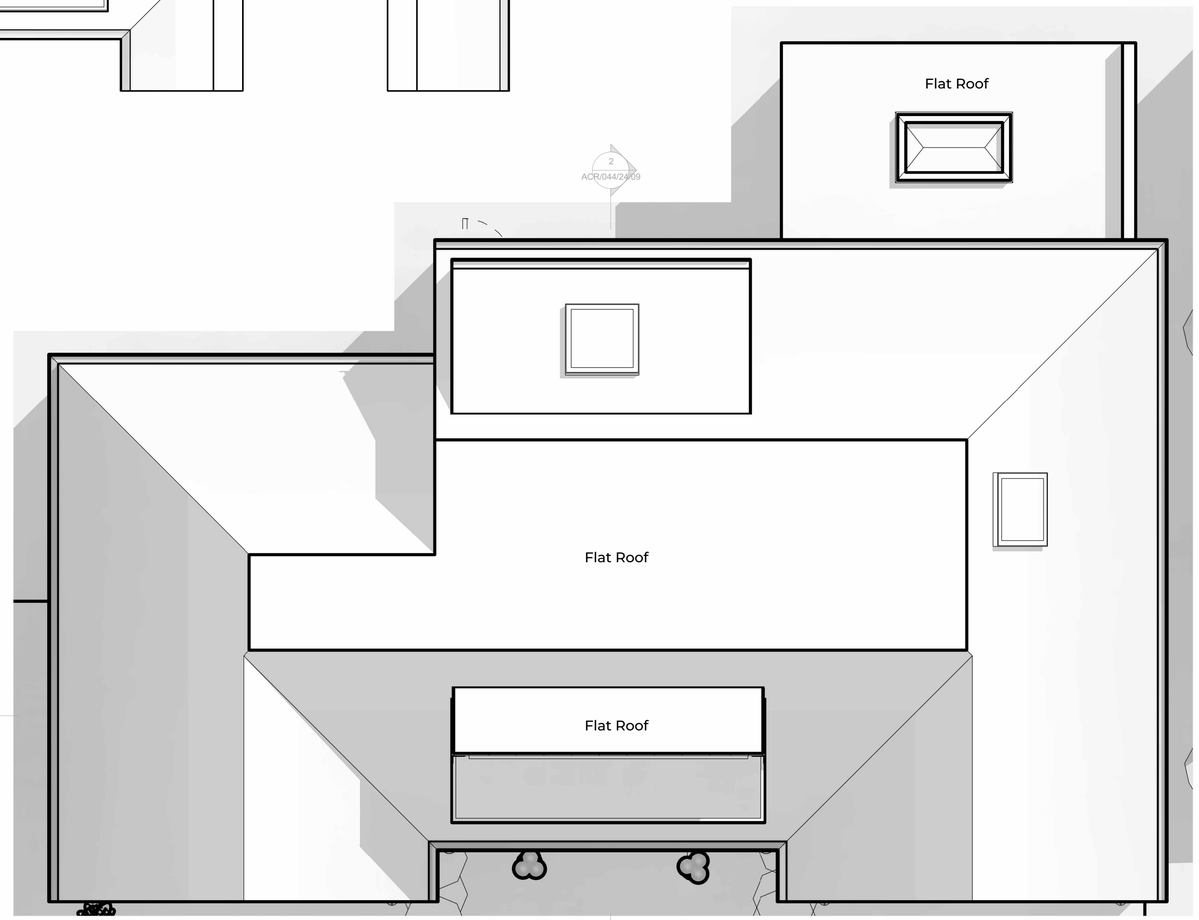

Proposed Roof Plan

1 : 50

Proposed Area's		
Name	Area	Level
Bathroom		
Bathroom	7 m²	Ground Floor
Bedroom		
Bedroom	13 m²	Ground Floor
Bedroom	17 m²	Ground Floor
Bedroom	15 m²	Ground Floor
Cup'b		
Cup'b	2 m²	Ground Floor
Cup'b	2 m²	Second Floor
Dining		
Dining	28 m²	First Floor
En-Suite		
En-Suite	20 m²	Second Floor
Garage		
Garage	38 m²	Ground Floor
Hallway		
Hallway	26 m²	Ground Floor
Juliet Bathroom		
Juliet Bathroom	6 m²	Ground Floor
Kitchen		
Kitchen	67 m²	First Floor

Proposed Area's		
Name	Area	Level
Landing		
Landing	12 m²	Second Floor
Living Area		
Living Area	32 m²	First Floor
Master Bedroom		
Master Bedroom	29 m²	Second Floor
Office/Gym/Sun Room		
Office/Gym/Sun Room	25 m²	Ground Floor
Terrace		
Terrace	7 m²	First Floor
Terrace	7 m²	First Floor
Terrace	5 m²	Second Floor
Walk-in-Wardrobe		
Walk-in-Wardrobe	13 m²	Second Floor
WC		
WC	2 m²	Ground Floor
WC	2 m²	First Floor
Grand total: 22	374 m²	

0m 1m 2m 3m 4m 5m

VISUAL SCALE 1:50 @ A1

Notes:

1. THE COPYRIGHT OF THIS DRAWING IS VESTED IN ARCHEVOLVE AND IT MAY NOT BE REPRODUCED IN WHOLE OR PART OR USED FOR THE MANUFACTURE OF ANY ARTICLE WITHOUT THE EXPRESS PERMISSION OF THE COPYRIGHT HOLDERS.

2. WORK TO FIGURED DIMENSIONS ONLY.

3. THIS DRAWING IS TO BE READ IN CONJUNCTION WITH ALL RELEVANT ARCHITECT'S, SERVICE ENGINEER'S AND ARCHEVOLVE AND SPECIFICATIONS.

LEGEND

- Proposed Walls
- Existing Walls
- Existing Building

Rev_B	Amended Windows to North Elevation & Dormer to The South	AP	21/08/24
Rev_A	Amended Plan	AP	23/07/24

Revision Number	Revision Description	Issued by	Revision Date

DATE: 08/07/24

STATUS: PLANNING ISSUE

SHEET SIZE: A1

SCALE: 1 : 50

DRAWN: AP

CHECKED:

CLIENT: Church Barn Group

SITE ADDRESS: 26 Marine Dr, Goring-by-Sea, Worthing BN12 4QN

DRAWING: Remodelling/Extension

TITLE: Proposed Floor Plans (2 of 2)

REVISION: Rev_B

DRAWING NO: ARC/044/24/07

PROJECT NO: MARINEDR

ARCHEVOLVE
// design @archevolve.co.uk
// www. archevolve.co.uk
// 07830 325566
CIAT CHARTERED PRACTICE