

Proposed South Front Elevation

1 : 50



Proposed West Side Elevation

1 : 50

Side Elevation

Rear Elevation

Side Elevation

Front Elevation

N

W E

Notes:

1. THE COPYRIGHT OF THIS DRAWING IS VESTED IN ARCHEVOLVE AND IT MAY NOT BE REPRODUCED IN WHOLE OR PART OR USED FOR THE MANUFACTURE OF ANY ARTICLE WITHOUT THE EXPRESS PERMISSION OF THE COPYRIGHT HOLDERS.

2. WORK TO FIGURED DIMENSIONS ONLY.

3. THIS DRAWING IS TO BE READ IN CONJUNCTION WITH ALL RELEVANT ARCHITECT'S, SERVICE ENGINEER'S AND ARCHEVOLVE AND SPECIFICATIONS.

Revision Number	Revision Description	Issued by	Revision Date
Rev_B	Amended Windows to North Elevation & Dormer to The South	AP	21/08/24
Rev_A	Amended Plan	AP	23/07/24

DATE:	STATUS:	SHEET SIZE:
08/07/24	PLANNING ISSUE	A1

SCALE:	DRAWN:	CHECKED:
1 : 50	AP	

CLIENT:

Church Barn Group

SITE ADDRESS:

26 Marine Dr,
Goring-by-Sea,
Worthing
BN12 4QN

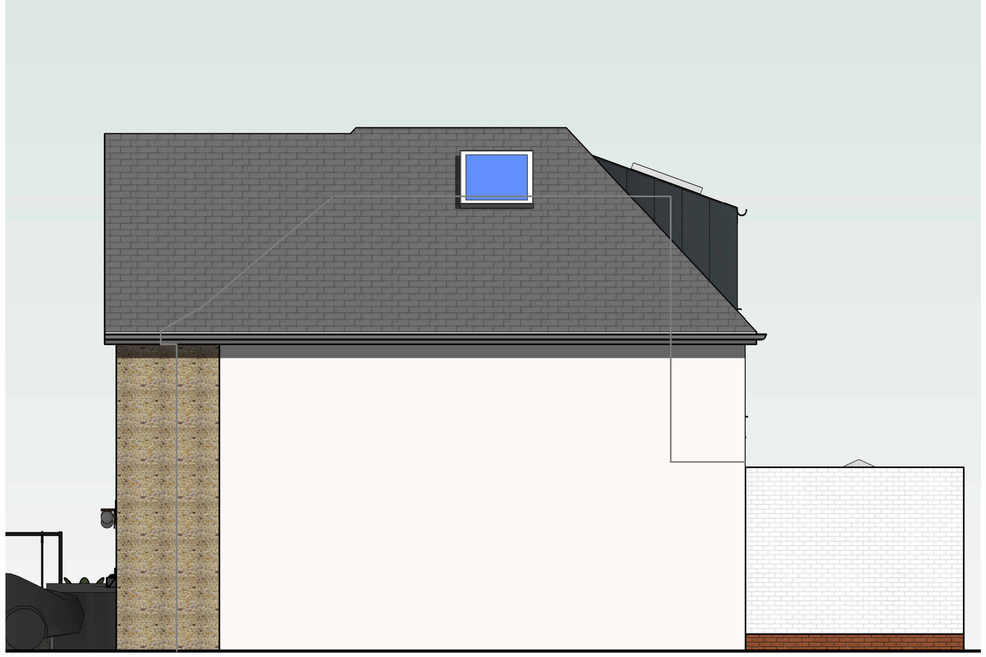

Proposed East Side Elevation

1 : 50



Proposed North Rear Elevation

1 : 50

0m 1m 2m 3m 4m 5m

VISUAL SCALE 1:50 @ A1

DRAWING: Remodelling/Extension

TITLE: Proposed Elevations

DRAWING NO: ARC/0444/24/08

REVISION: Rev_B

PROJECT NO: MARINEDR

ARCHEVOLVE

// design @archevolve.co.uk

// www. archevolve.co.uk

// 07830 325566

CIAT CHARTERED PRACTICE