

Existing

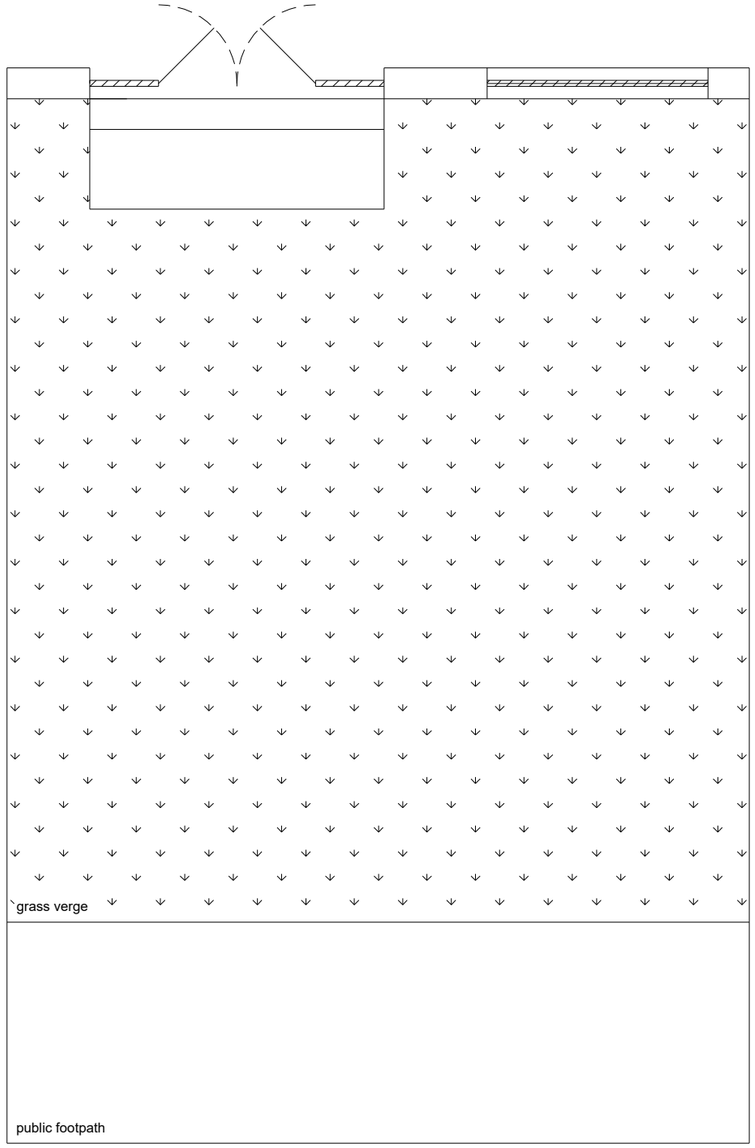

Proposed

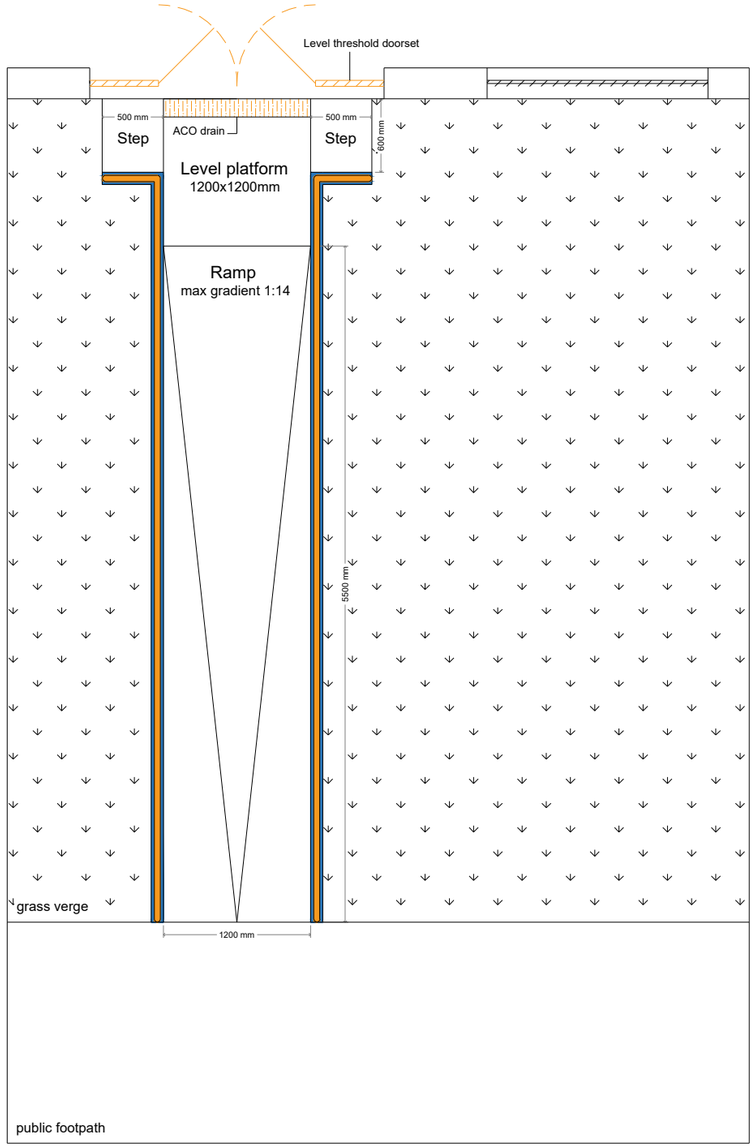

Scale 1:50
Scale in Metres
0 0.5 1 1.5 2 2.5

N

© Crown Copyright and database right (2022). Ordnance Survey 1000024321 & 100018824

Notes:

1. Do not scale from this drawing, except for Planning.
2. All dimensions are in millimetres / metres unless stated otherwise.

Rev	Description	By	Date
.	.	.	.

AMENDMENTS

Drawing Status:

FOR INFORMATION

ADUR & WORTHING
COUNCILS
Adur & Worthing HIA
Portland House, Richmond Rd.
WORTHING BN11 1HS
www.adur-worthing.gov.uk
home.improvement@adur-worthing.gov.uk

Property Title:

Flat 4, 2-16 Harefield Avenue, Worthing, BN13 1DP

Drawing Title:

Access adaptation

Scale @ A3:	Date:	
1:50	**28-08-2024**	
UPRN:	Drawn By:	Checked By:
XXXX	**ZK**	**-**
Drawing No:		Rev:
004 / HAR / 002		**-**