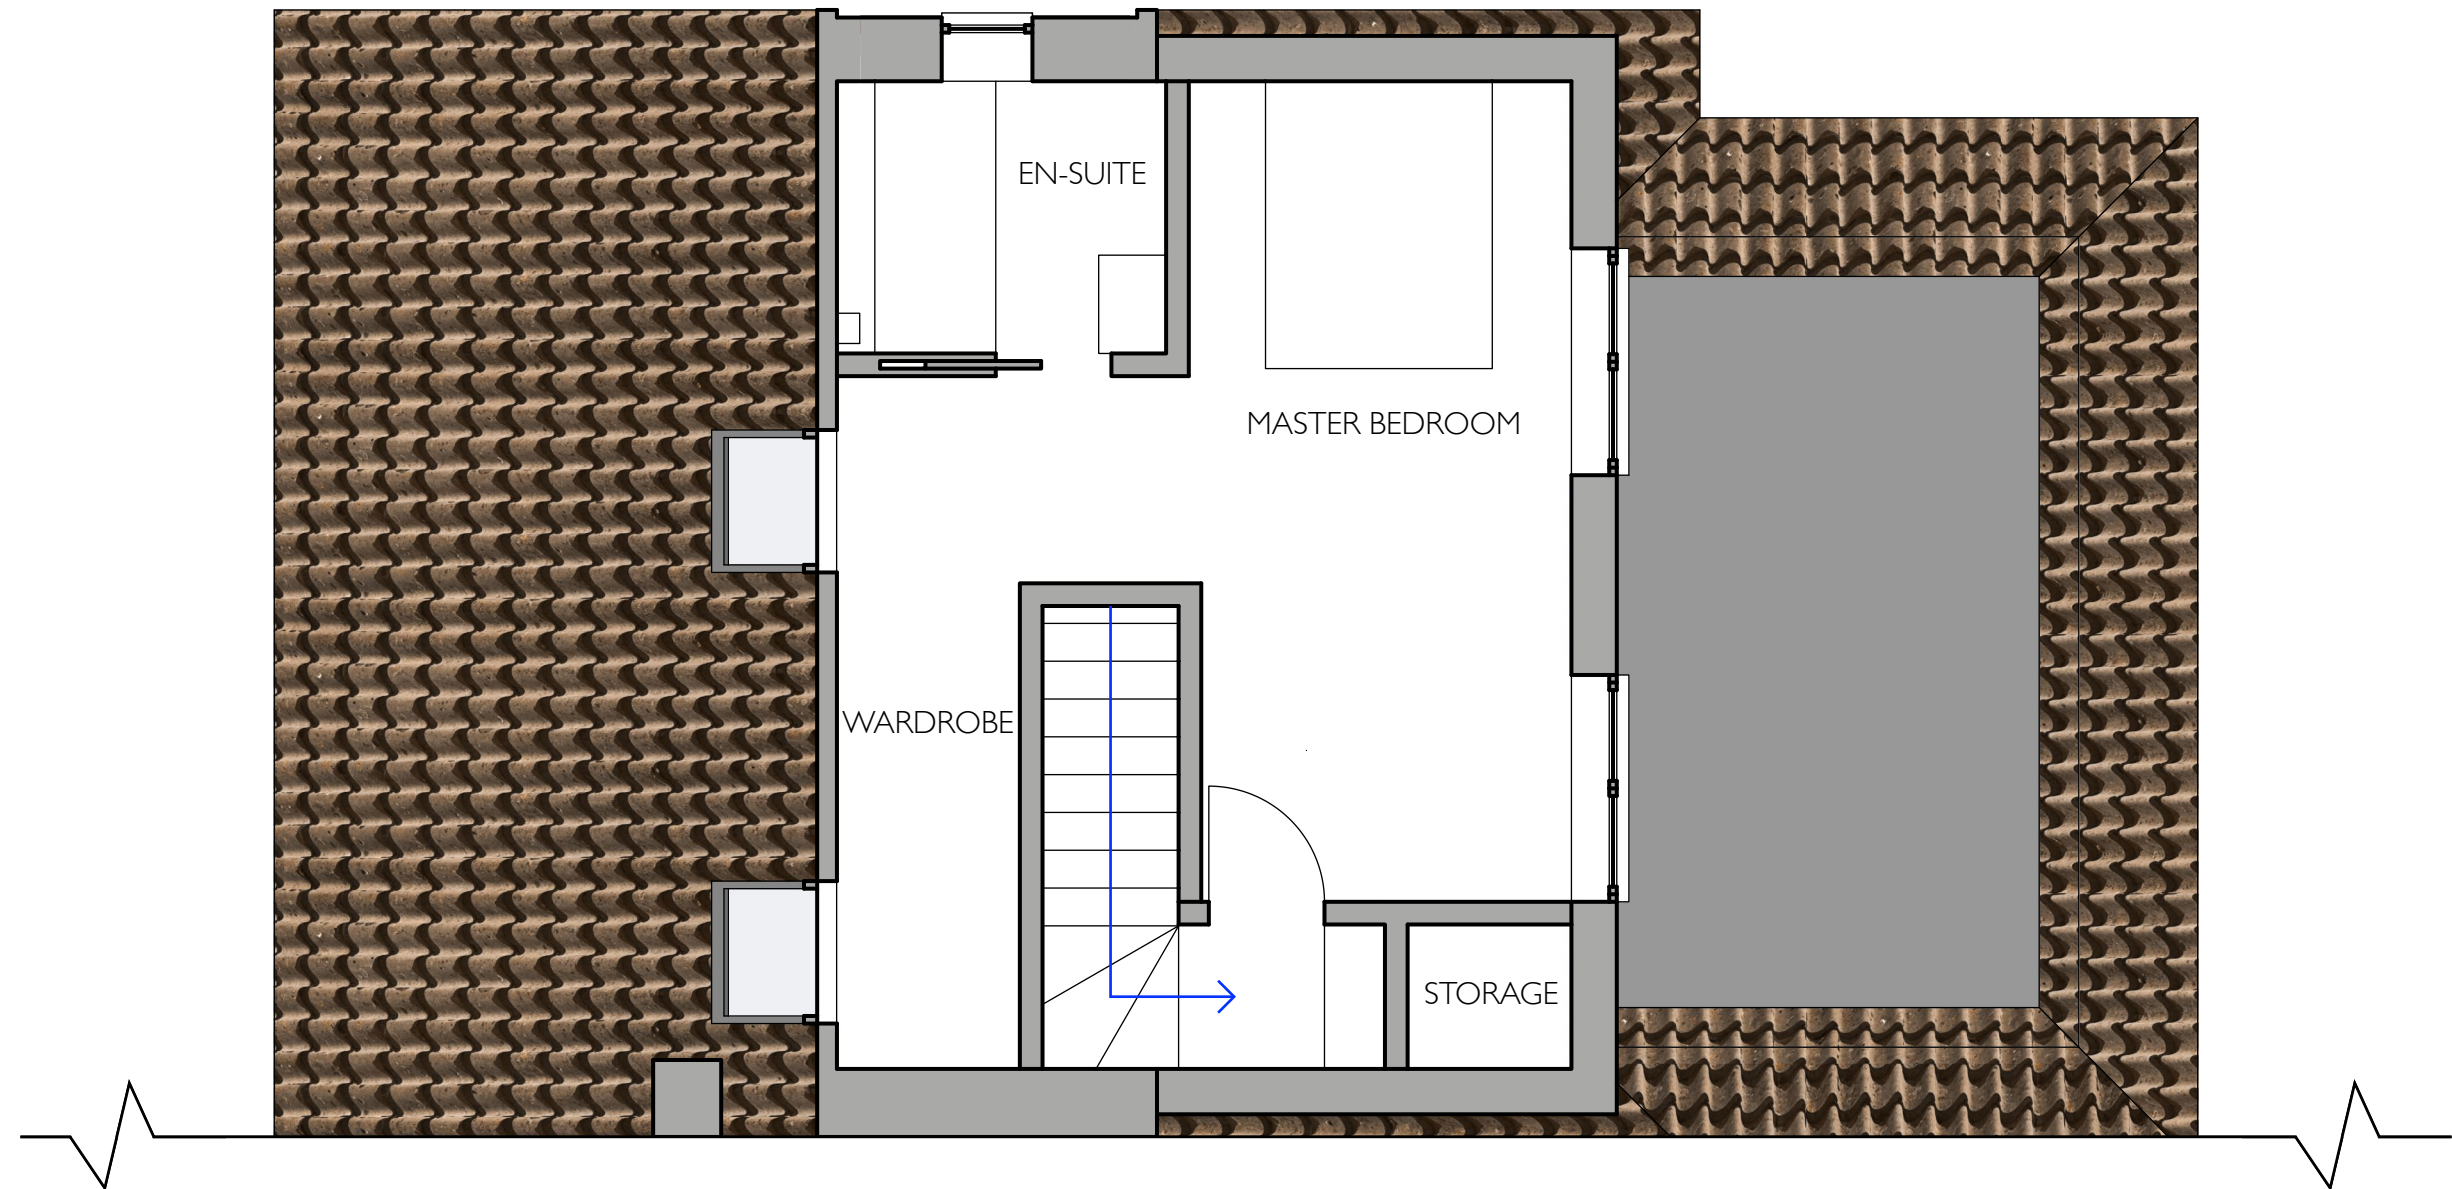
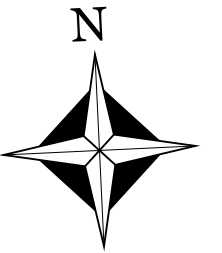


Scale 1:50 @ A3

PROPOSED 1F PLAN

64 CROWN ROAD, SHOREHAM BY SEA, BN43 6GE
ARCHITECTURE BY JAKE MCLEWEE BSC (HONS): ARCHITECTURAL TECHNOLOGY

REFERENCE / DATE

A 530-4

16/12/2025

ARCHITECTUREBYJAKE.CO.UK