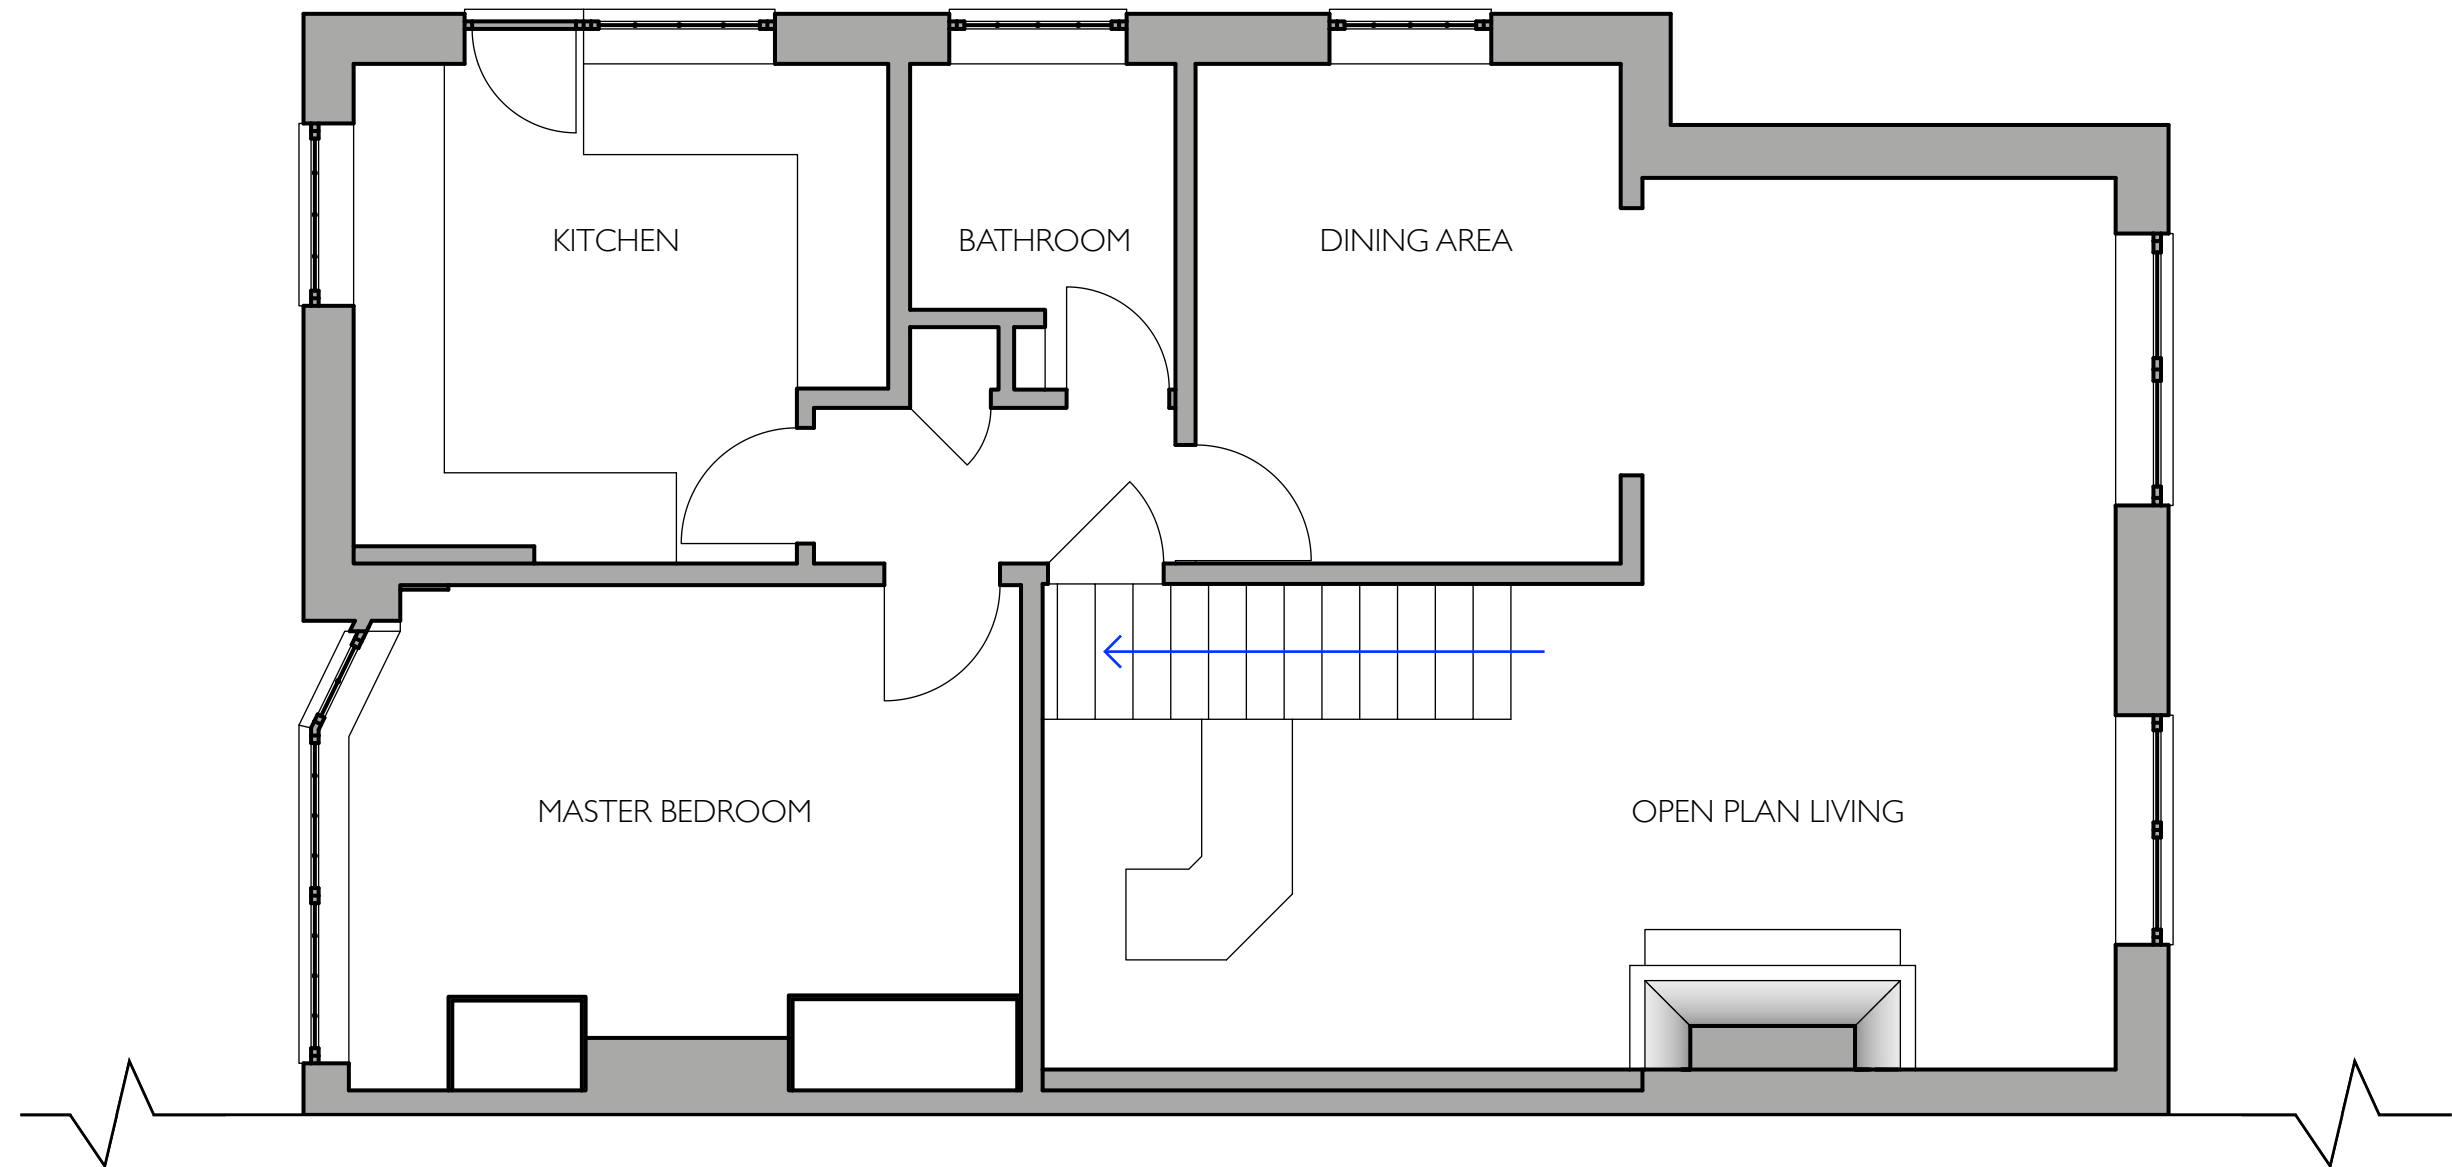
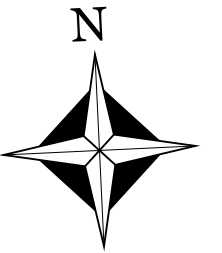


Scale 1:50 @ A3

EXISTING GF PLAN

64 CROWN ROAD, SHOREHAM BY SEA, BN43 6GE

ARCHITECTURE BY JAKE MCLEWEE BSC (HONS): ARCHITECTURAL TECHNOLOGY

REFERENCE / DATE

A 530-1

16/12/2025

ARCHITECTUREBYJAKE.CO.UK