ADUR & WORTHING
PLANNING SERVICES

PLAN AWDM/0762/17

DATE VALID - 5 JUN 2017

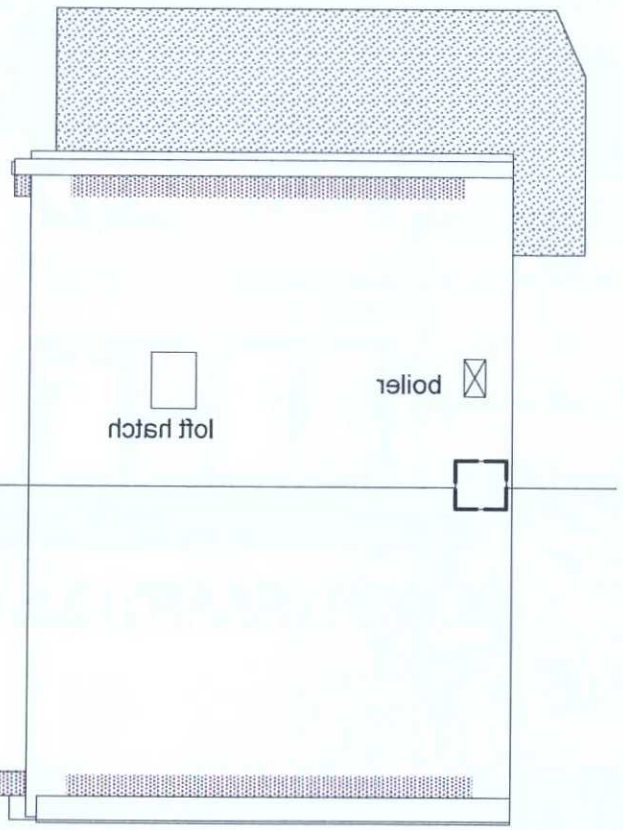

ROOF PLAN scale 1:100

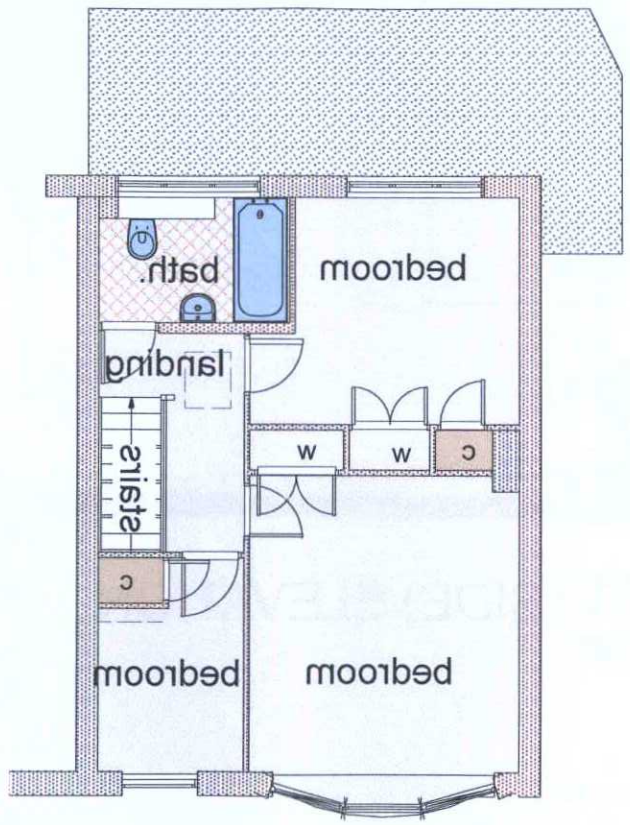

FIRST FLOOR PLAN scale 1:100

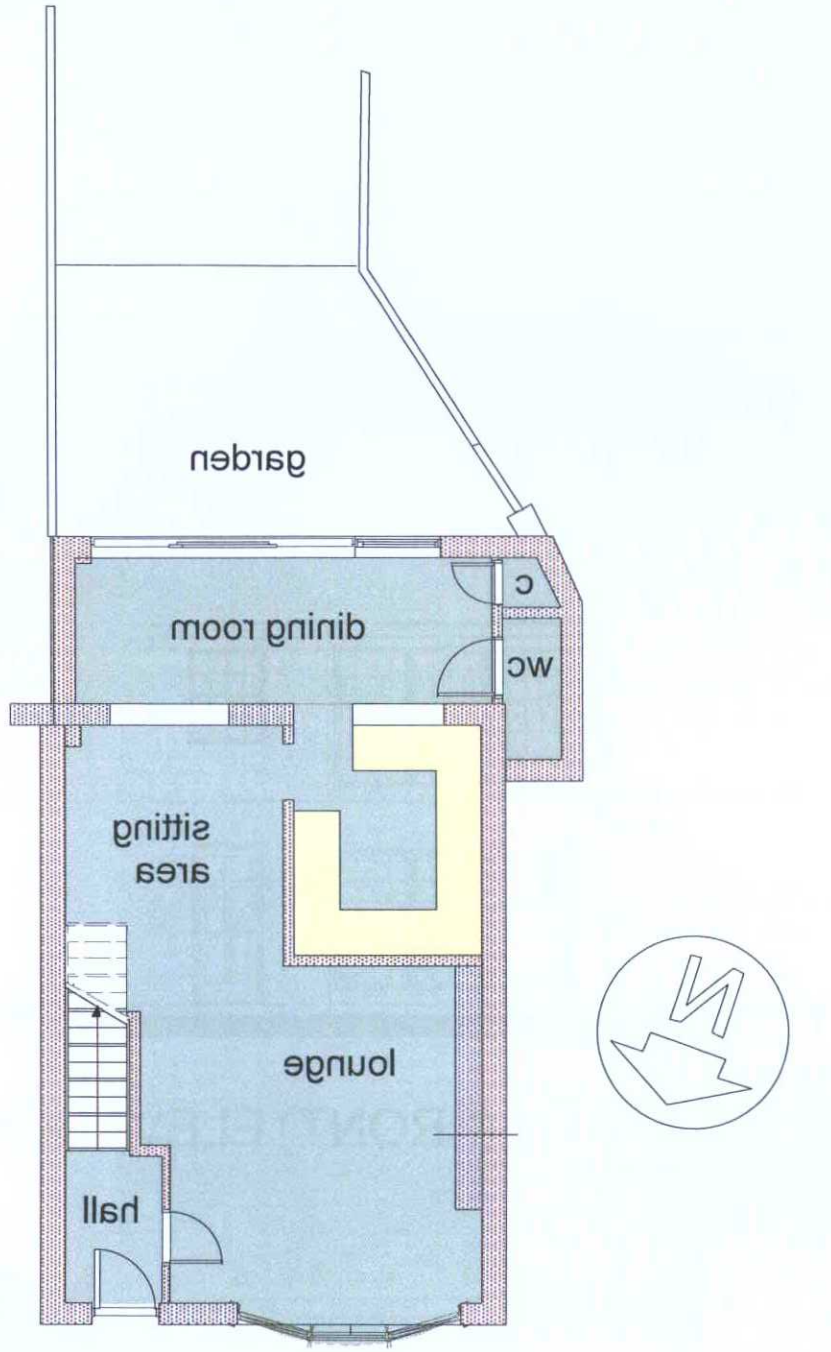

GROUND FLOOR PLAN scale 1:100

0 1 2 3 4 5 6 7 8 9M

Richard Goodson Practice
CHARTERED ARCHITECT & DESIGNER

20 Nelson Close Sompting LANCING West Sussex BN15 0LY tel: 01903 761263
www.RichardGoodsonPractice.co.uk email: richard@RichardGoodsonPractice.co.uk

project
PROPOSED LOFT CONVERSION
AT 160 GREENACRES SHOREHAM-BY-SEA BN43 5XL
Mr & Mrs P Groves

Type
SURVEY AS EXISTING

Title
EXISTING PLANS

date	scale	drawn by	drawing no.
Apr 17	1:100	REG	1721/S1