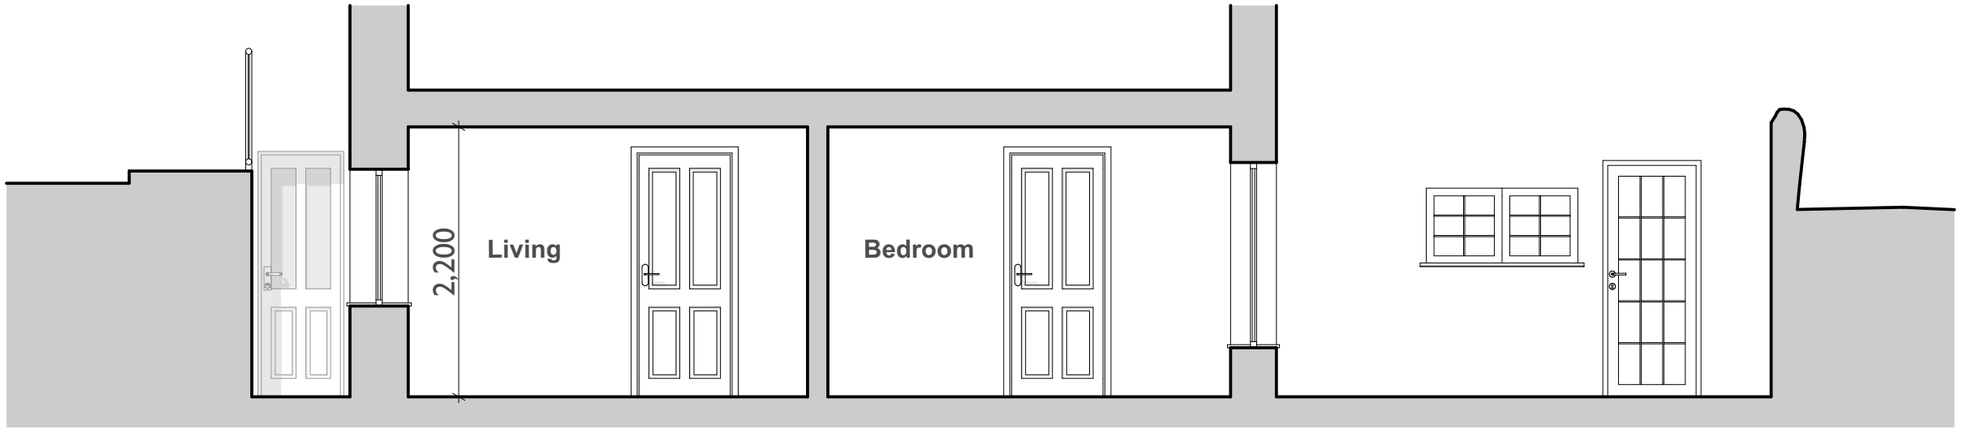

Section A-A

Scale 1:50 @ A3

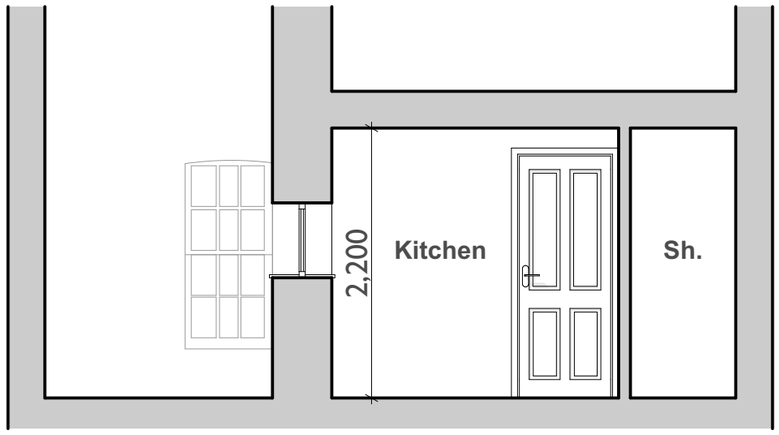

Section B-B

Scale 1:50 @ A3

PMR ARCHITECTURE

PLATF9RM
Church Road
Hove
BN3 2AF

01273 980820
brighton@pmr-architecture.co.uk
www.pmr-architecture.co.uk

Client:	Skiview Ltd.
Project:	14 Warwick Road, Worthing, BN11 3ET
Drawing Title:	Proposed Sections
Drawing No:	23.95_PL_103
Revision:	
Date:	July 2024
Status:	PLANNING
Scale:	1:50 @ A3

0 1 2 3