
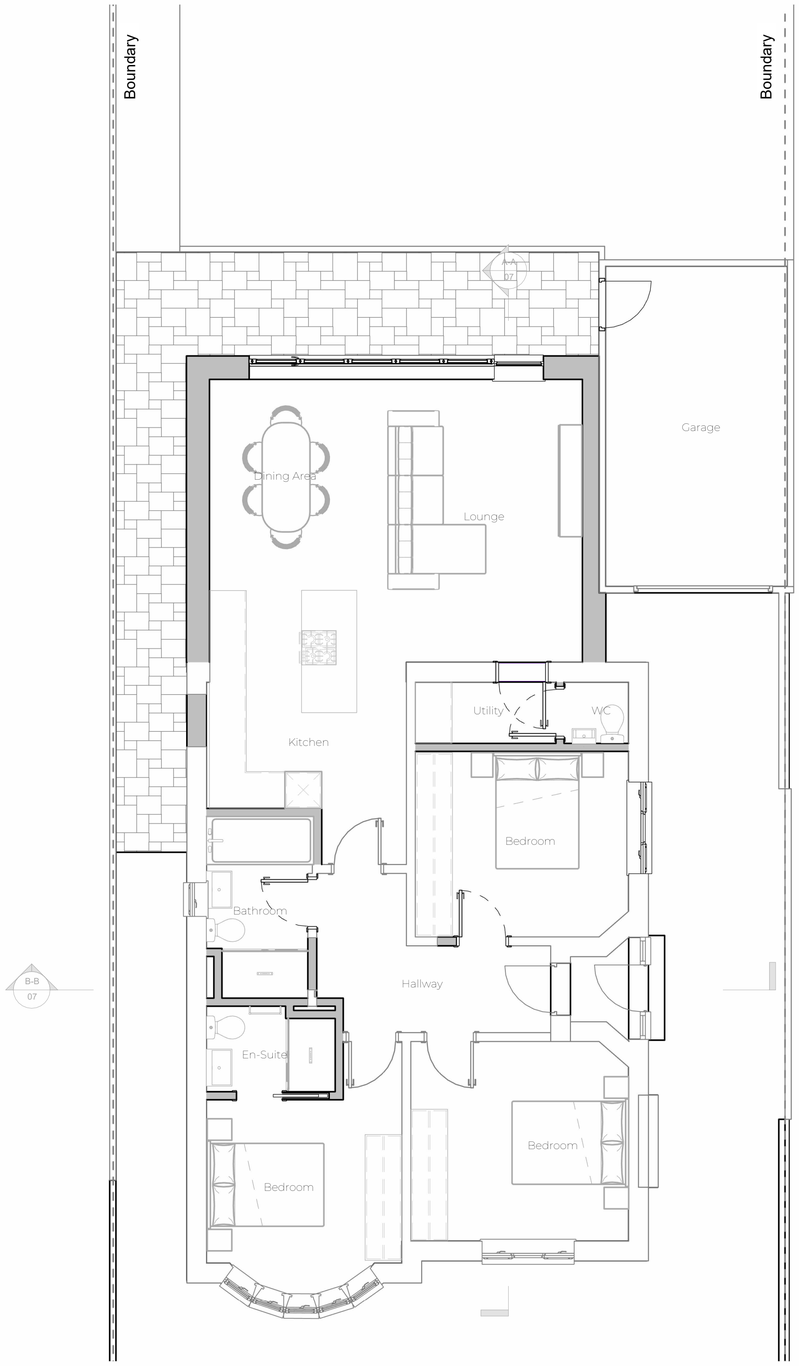


Proposed Ground Floor Plan

1 : 50

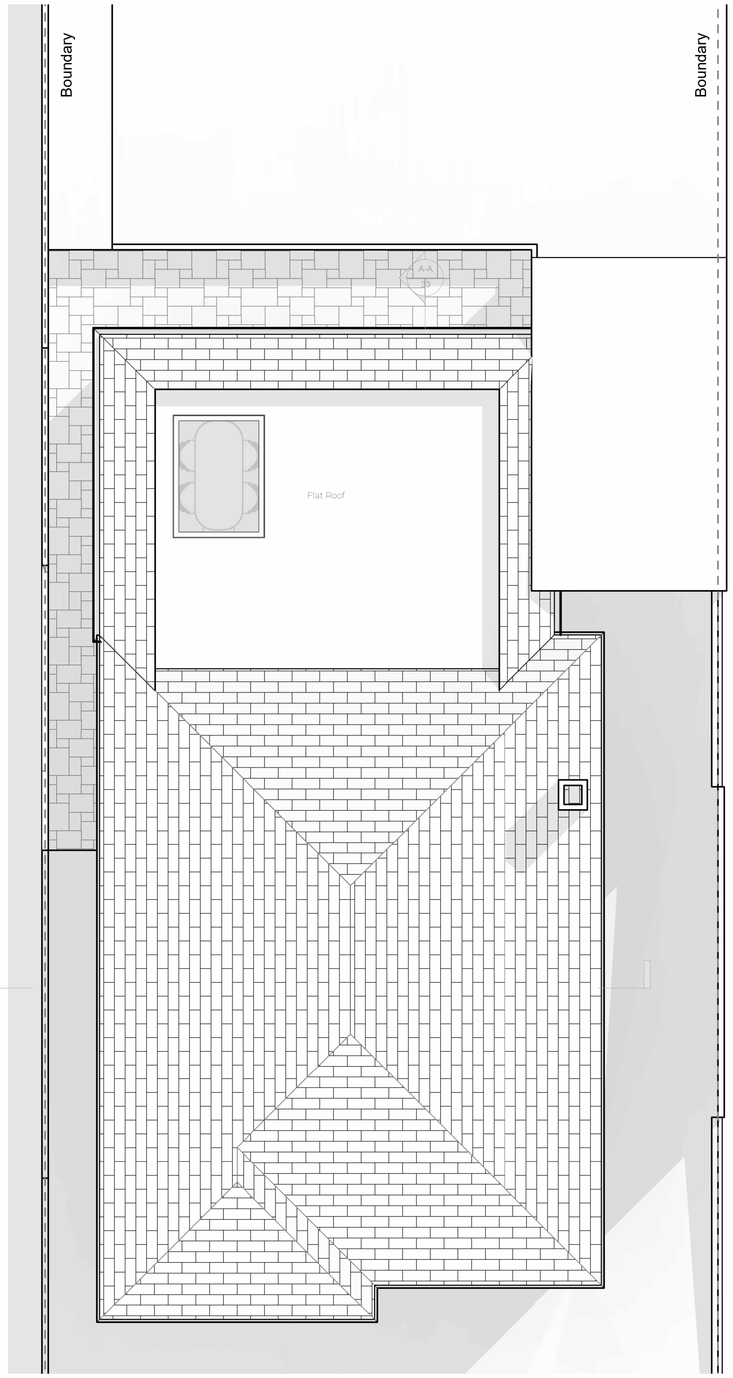

Proposed Roof Plan

1 : 50

Notes:

1. THE COPYRIGHT OF THIS DRAWING IS VESTED IN ARCHEVOLVE AND IT MAY NOT BE REPRODUCED IN WHOLE OR PART OR USED FOR THE MANUFACTURE OF ANY ARTICLE WITHOUT THE EXPRESS PERMISSION OF THE COPYRIGHT HOLDERS.

2. WORK TO FIGURED DIMENSIONS ONLY.

3. THIS DRAWING IS TO BE READ IN CONJUNCTION WITH ALL RELEVANT ARCHITECT'S, SERVICE ENGINEER'S AND ARCHEVOLVE AND SPECIFICATIONS.

Rev_A	Amended the North Arrow	AP	13/08/26

Revision Number	Revision Description	Issued by	Revision Date

DATE: 27/07/26

STATUS: PLANNING ISSUE

SHEET SIZE: A1

SCALE: 1 : 50

DRAWN: AP

CHECKED:

CLIENT:

Stefan Dichello

SITE ADDRESS:

4 Aldwick Crescent,
Worthing
BN14 0AR

DRAWING: Single Storey Rear Extension

TITLE: Proposed Floor Plans

PROJECT NO.: ALCR

DRAWING NO.: ARC/244/26/05

REVISION: Rev_A



VISUAL SCALE 1:50 @ A1

ARCHEVOLVE
// design @archevolve.co.uk
// www. archevolve.co.uk
// 01798 879894
CIAT CHARTERED PRACTICE