

1 ELEVATION FACING WEST

1 : 100

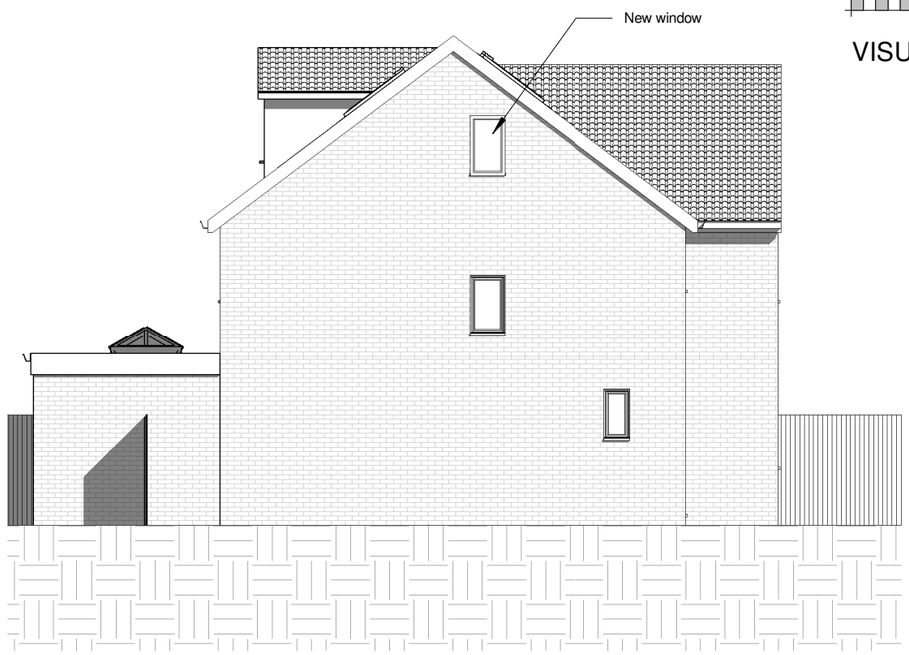

2 ELEVATION FACING NORTH

1 : 100

0m 2m 4m 6m 8m 10m

VISUAL SCALE 1:100 @ A3

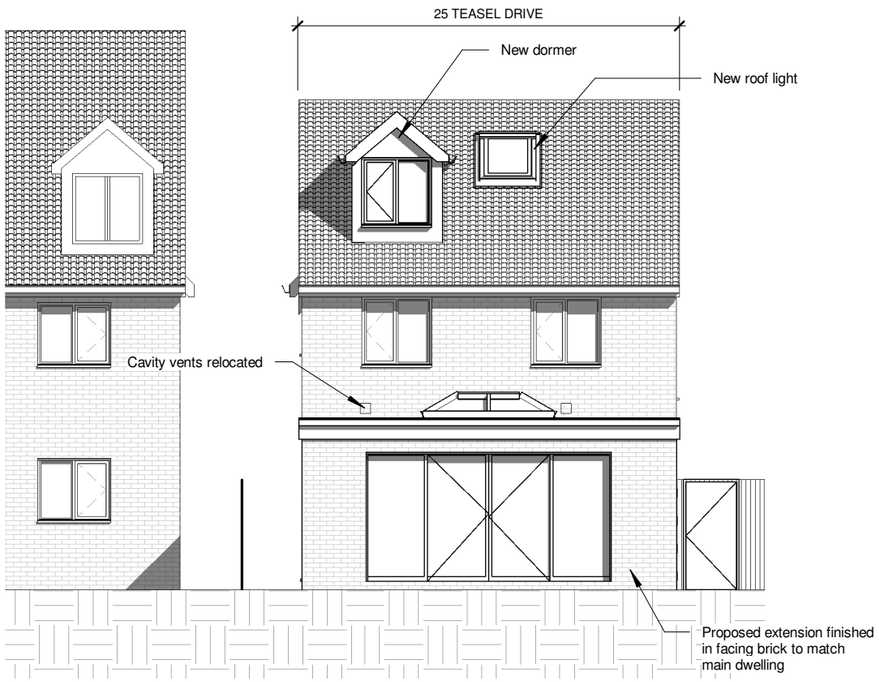

3 ELEVATION FACING EAST

1 : 100

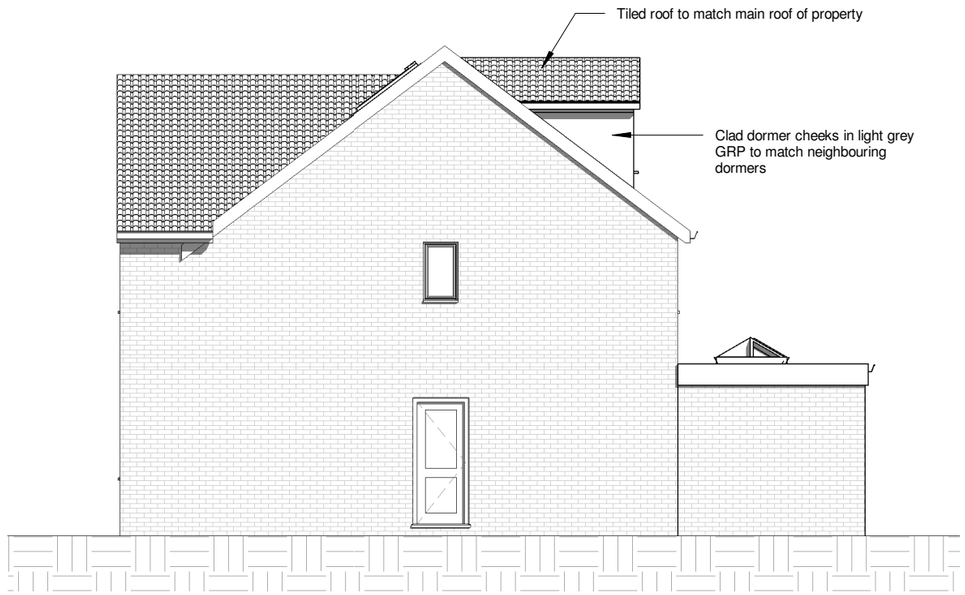

4 ELEVATION FACING SOUTH

1 : 100

KRONA DESIGN
ARCHITECTURAL DESIGN & DRAFTING
4 Union Place | Worthing | BN11 1LG
info@kronadesign.co.uk | kronadesign.co.uk
Tel: 01903 256150 Mob: 07827 994111

PROJECT

Loft Conversion & Extension

ADDRESS

25 Teasel Drive
Worthing
West Sussex

TITLE

Proposed Elevations

CLIENT

Louise Hayward

DRAWN	STATUS	DATE
JLB	Design	22/09/22

SCALE (@ A3)	PROJECT NUMBER
1 : 100	KD.1371

DRAWING NUMBER	REV
A.201	C

© KRONA DESIGN