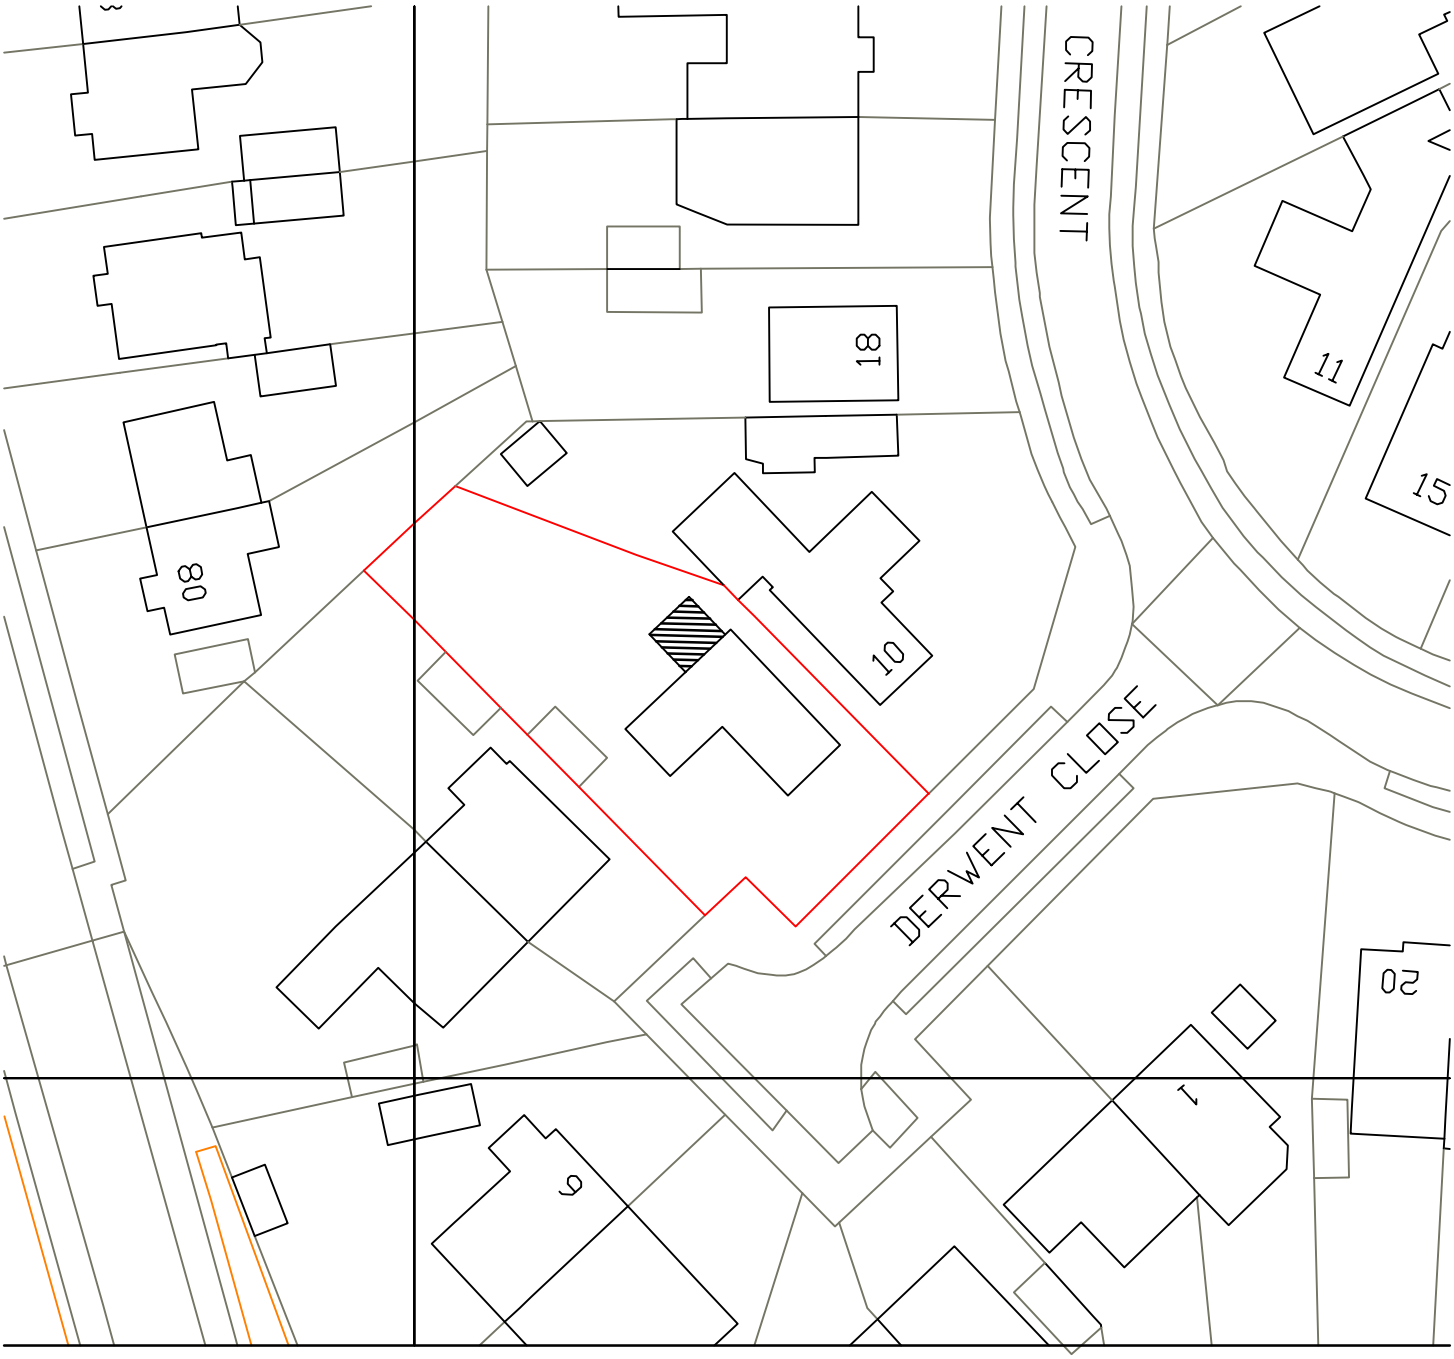

0 20 40 60 80

N

Metres
9 Derwent Close
Sompting
Block Plan 1:500
A4 Paper