

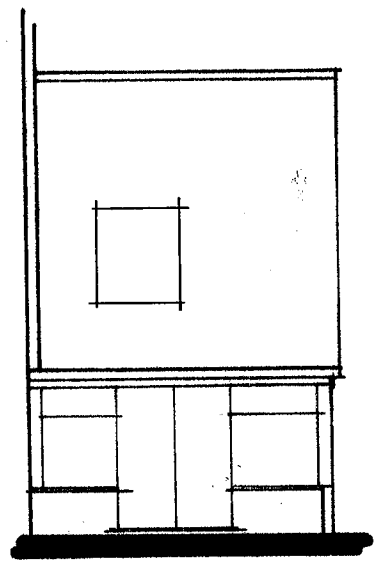



rear [south]

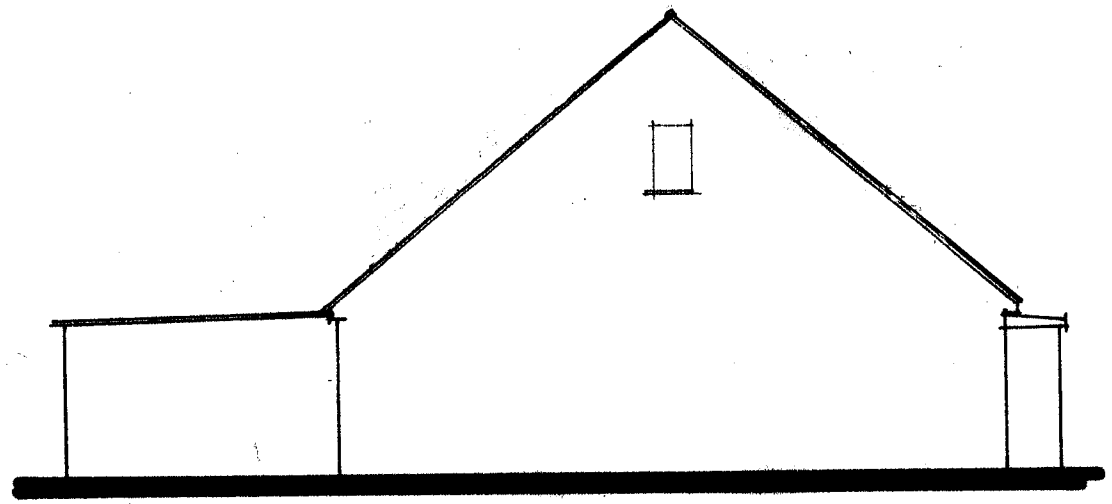

side [east]

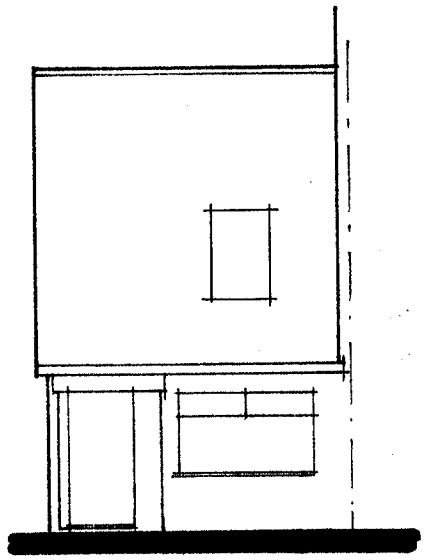

front [north]

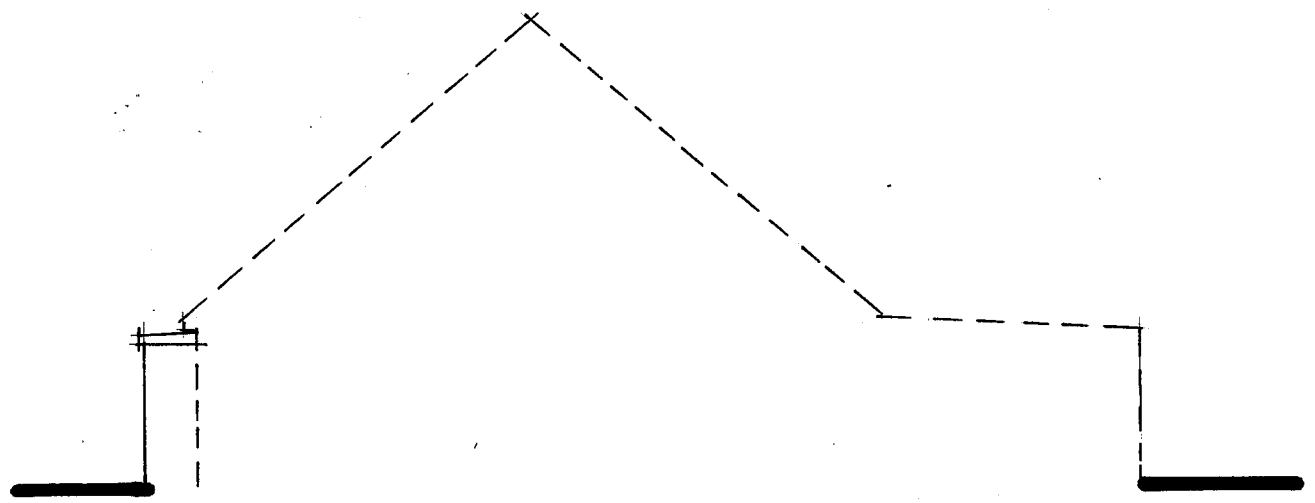

side [west]

Notes

All dimensions must be checked on site. Drawing can only be scaled for Planning Application purposes. Only written dimensions shall be taken.

The Contractor shall take all necessary site dimensions prior to manufacturing components detailed on this drawing.

All materials and workmanship shall comply with current Building Regulations, relevant British Standards and manufacturers recommendations.

	Date	Revision

0 1 2 3 4 5

Client
Lucinda Staley

Project

69 Kings Road
Lancing
BN15 8EG

Roof extension

Drawing Title

Existing elevations

Scale 1:100 @ A3

Date Nov 2022

Drawing No.	Rev.
22/04-05	