


Proposed Front (North) Elevation

Scale 1:100 @ A3

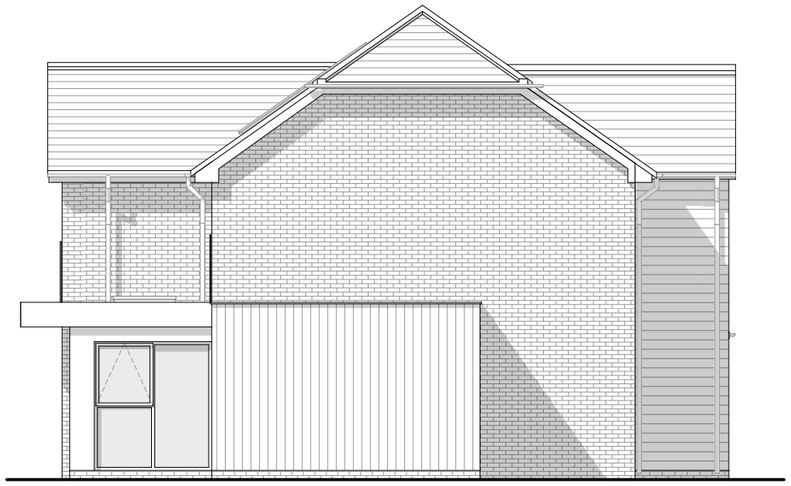


Proposed Side (East) Elevation

Scale 1:100 @ A3



Proposed Rear (South) Elevation

Scale 1:100 @ A3

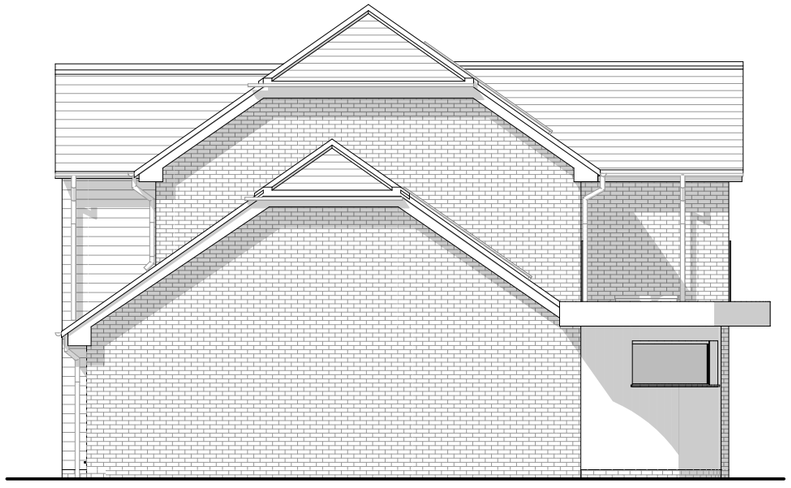

Proposed Side (West) Elevation

Scale 1:100 @ A3

PMR ARCHITECTURE

Sheridan House
112 - 116 Western Road
Hove, BN3 1DD

01273 980820
brighton@pmr-architecture.co.uk
www.pmr-architecture.co.uk

Client:	Jacki and Steve Mant
Project:	8 Cherry Gardens, Worthing, BN13 3QU
Drawing Title:	Proposed Elevations
Drawing No:	24.66_PL_101
Revision:	A
Date:	August 2025
Status:	**PLANNING**
Scale:	1:100 @ A3

0 1 2 3 4 5