DUE @ WORTHING

WDM 01551/13

VALID - 5 MAR 2013

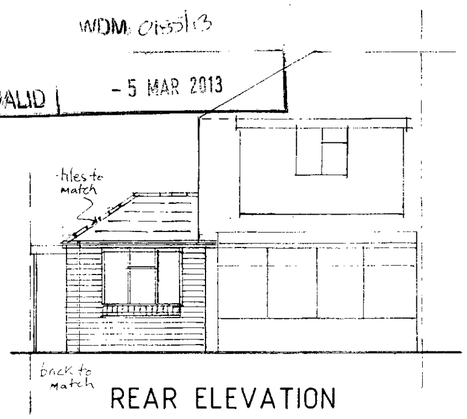

REAR ELEVATION
PROPOSED

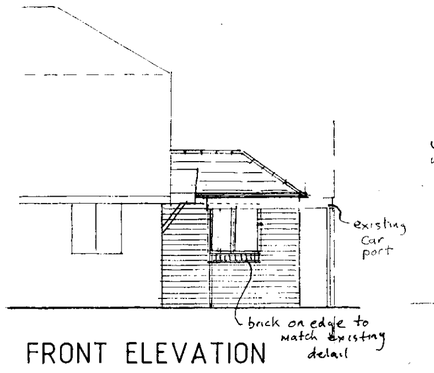

FRONT ELEVATION
PROPOSED

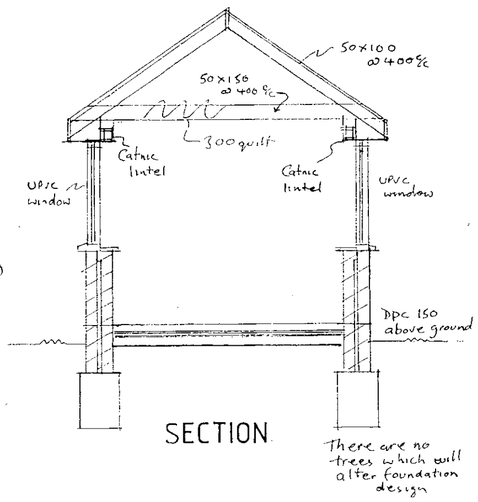

SECTION

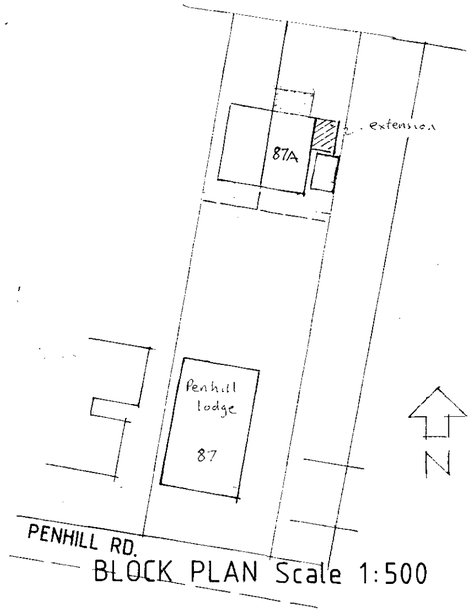

BLOCK PLAN Scale 1:500

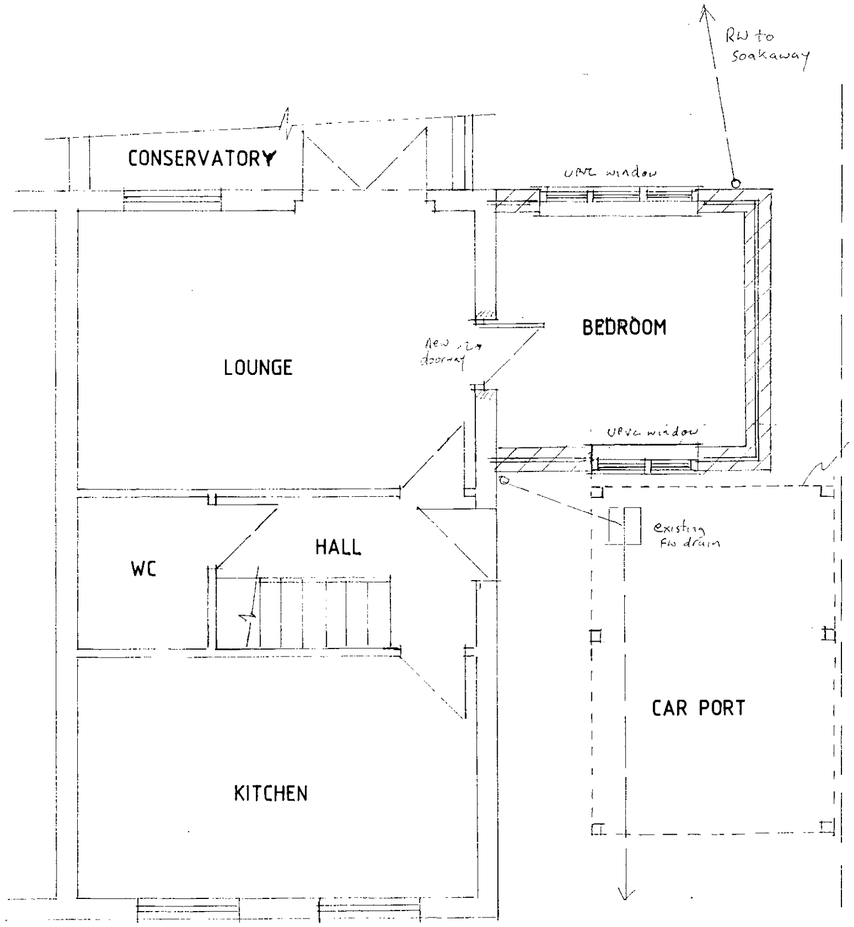

GROUND FLOOR PLAN

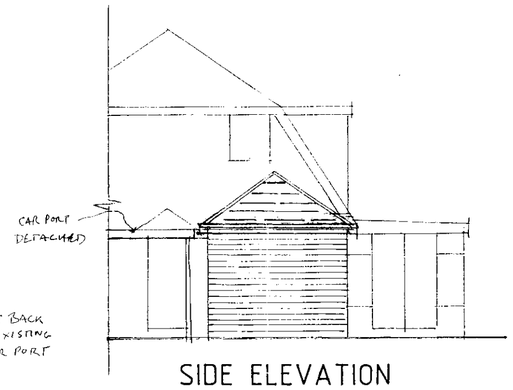

SIDE ELEVATION
PROPOSED

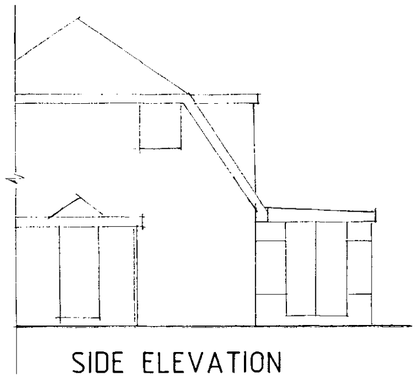

SIDE ELEVATION
EXISTING

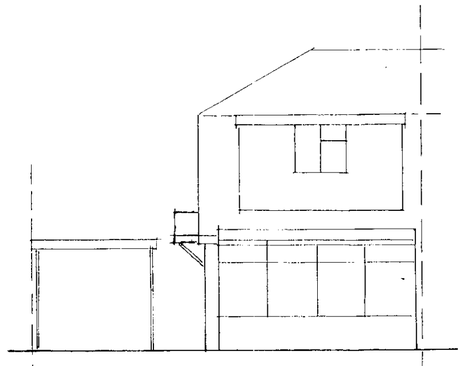

REAR ELEVATION
EXISTING

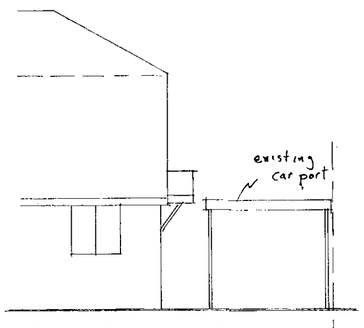

FRONT ELEVATION
EXISTING

All lengths of proposed beams to be measured on site prior to ordering, to verify structural engineer's dimensions.
Careful inspection is to be carried out prior to the removal of any structural elements to ensure proper and adequate support is provided and maintained by new works.
All building work is to be carried out in accordance with all current building regs and codes of practice in force at this time.
Any parts of structure covered over or inaccessible have not been inspected and no responsibility is accepted for these areas including underground.
No work to encroach over the boundary of the neighbours property.
All electrics, heating, plumbing and decorations to be altered/extended all to client's choice.
These construction notes are for the purposes of Building Regulation approval only and do not represent a detailed specification.
ALL FOUNDATIONS TAKEN ADDITIONAL LOADS ARE TO BE EXPOSED AND CHECKED FOR ADEQUACY AND SUITABILITY FOR GROUND CONDITIONS PRIOR TO COMMENCEMENT OF WORKS.
All existing lintels taking additional loads are to be exposed and checked for adequacy on commencement of work and replaced if necessary.

© Copyright

John Wright MRICS

12 Seamill Park Crescent
Worthing
West Sussex
BN11 2PN

Phone: 01903 205572
Mobile: 07809 205095
Email: johnforplans@yahoo.co.uk

RICS

Client
Mrs.ROWLAND

Job Title
87a PENHILL ROAD
LANCING

Drawing Title:
SIDE EXTENSION

Scale: 1:50 & 1:100

Date: Feb. 2013

Drawn by: JW

Drg No. JW/13/010

Rev.