# PROPOSED




GROUND FLOOR
1:50 @ A1

Materials to match main dwelling as closely as possible.
Eaves height to match main dwelling
Rear extension and dormer conversion works are existing
No changes proposed at FF level




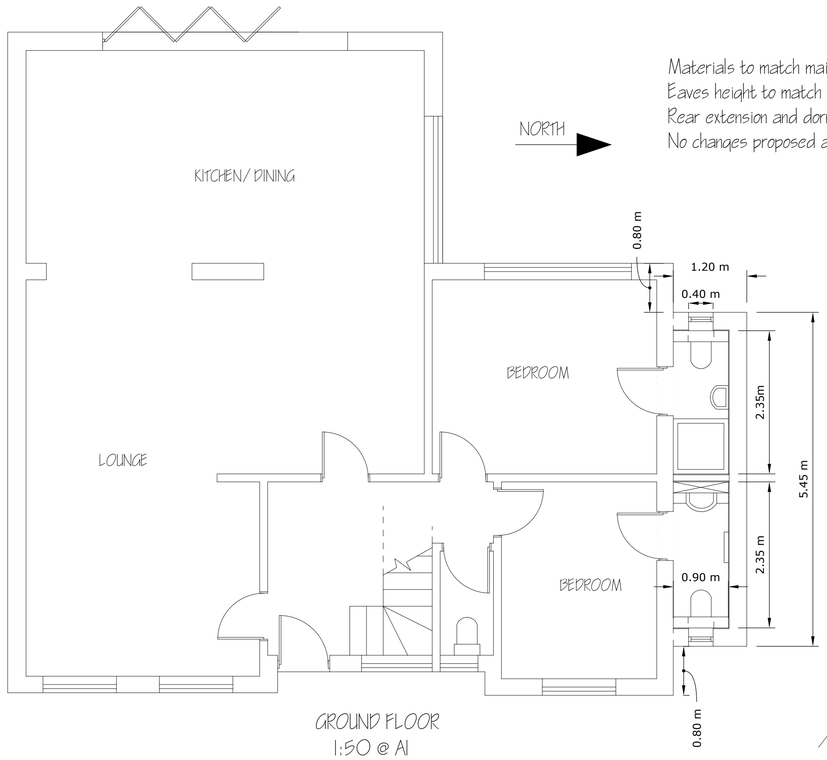


FRONT ( EAST)

SIDE ( NORTH)

1:100 @ A1

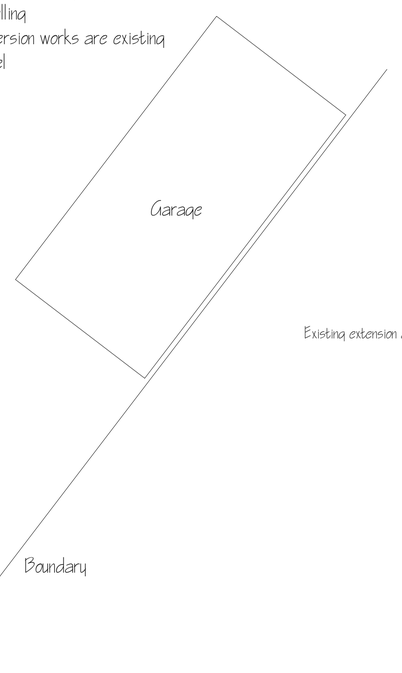Existing extension and dormer

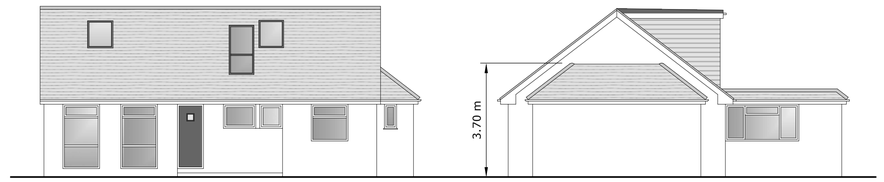

SIDE ( SOUTH)

REAR ( WEST)

# EXISTING
1:100 @ A1



FRONT ( EAST)

SIDE ( NORTH)

SIDE ( SOUTH)

REAR ( WEST)

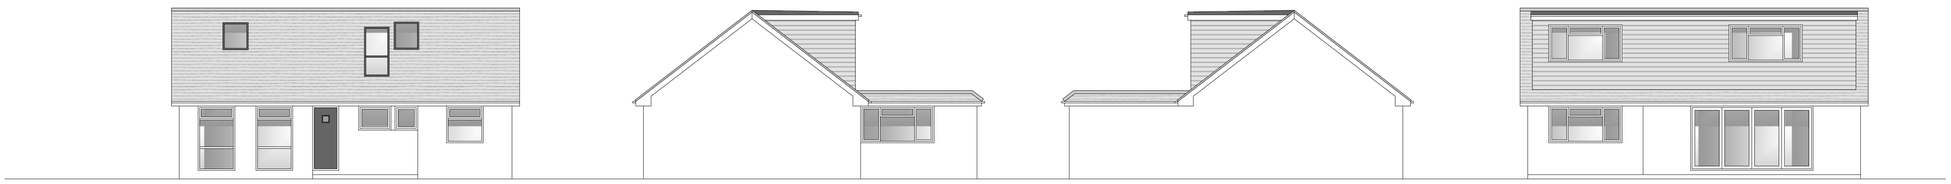


GROUND FLOOR

FIRST FLOOR

deadspace DESIGNS

# PROPOSED EXTENSION WORKS at 10 WISTON CLOSE, WORTHING, WEST SUSSEX, BN14 7PU

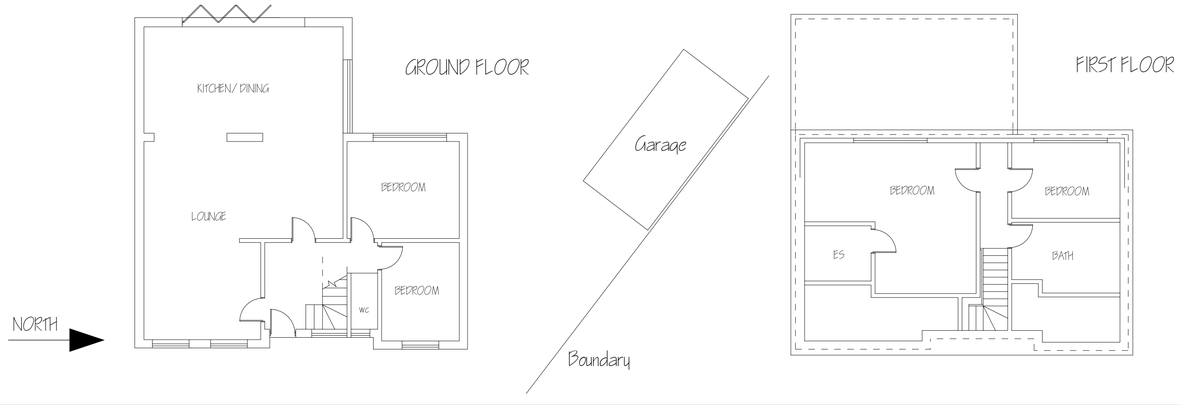DRAWING: EXISTING & PROPOSED PLANS AND ELEVATIONS  SCALE: AS MARKED  DATE: 27/ 04/ 2023  DRWG No: DS/ DAVEYSIDE/ 01

1:50 @ A1 paper size  0 1 2 3m

1:100 @ A1 paper size  0 1 2 3 4 5m