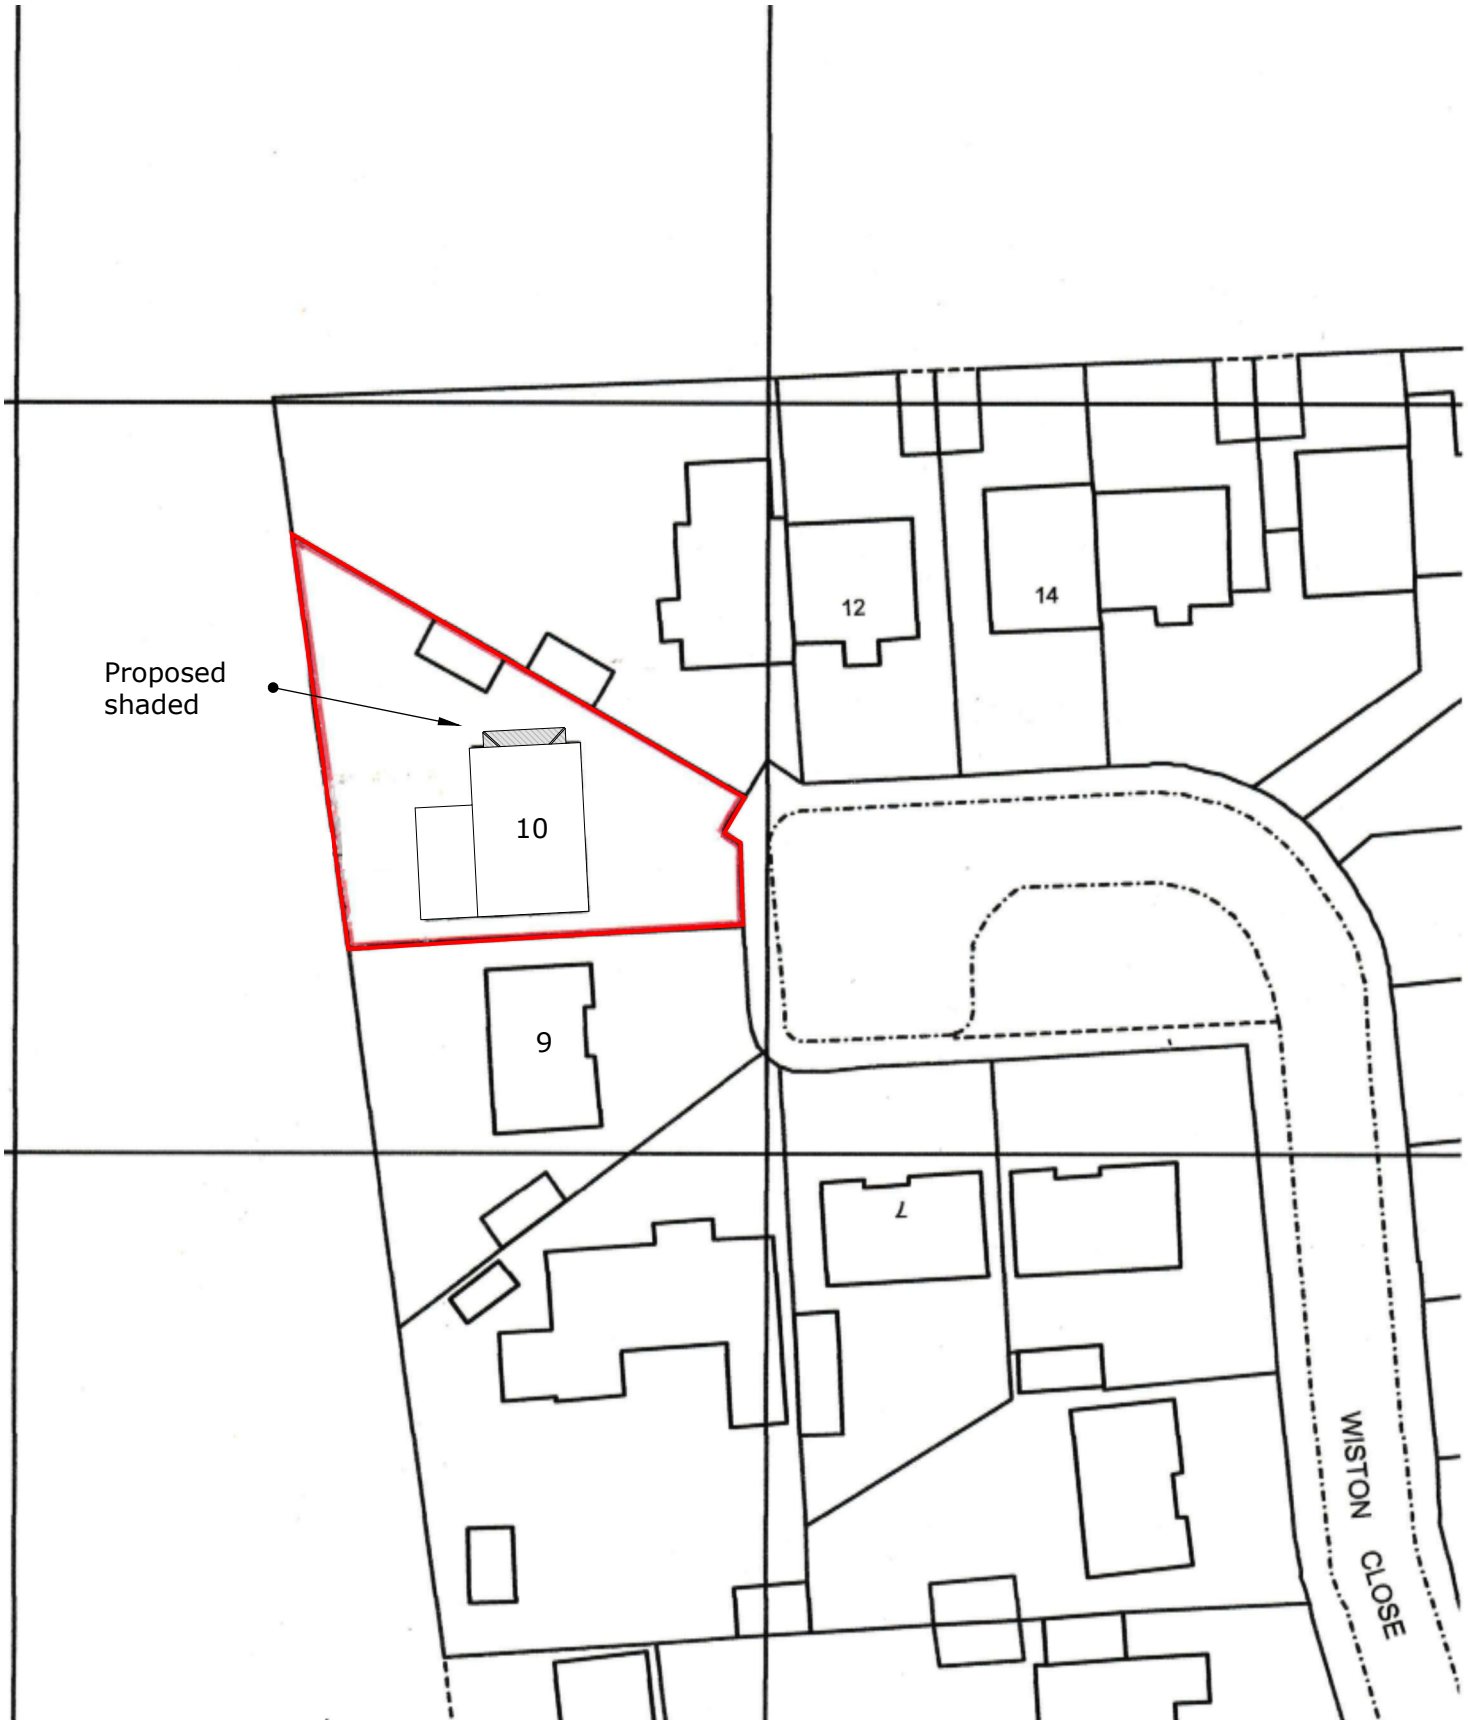

SITE PLAN 1:500 @ A4

10 WISTON CLOSE
WORTHING
W. SUSSEX
BN14 7PU

DATE: 27/04/2023
DRWG No: DS/DAVEYSIDE/03

NORTH

0 10 20 30 40 50m