



SIDE (n)

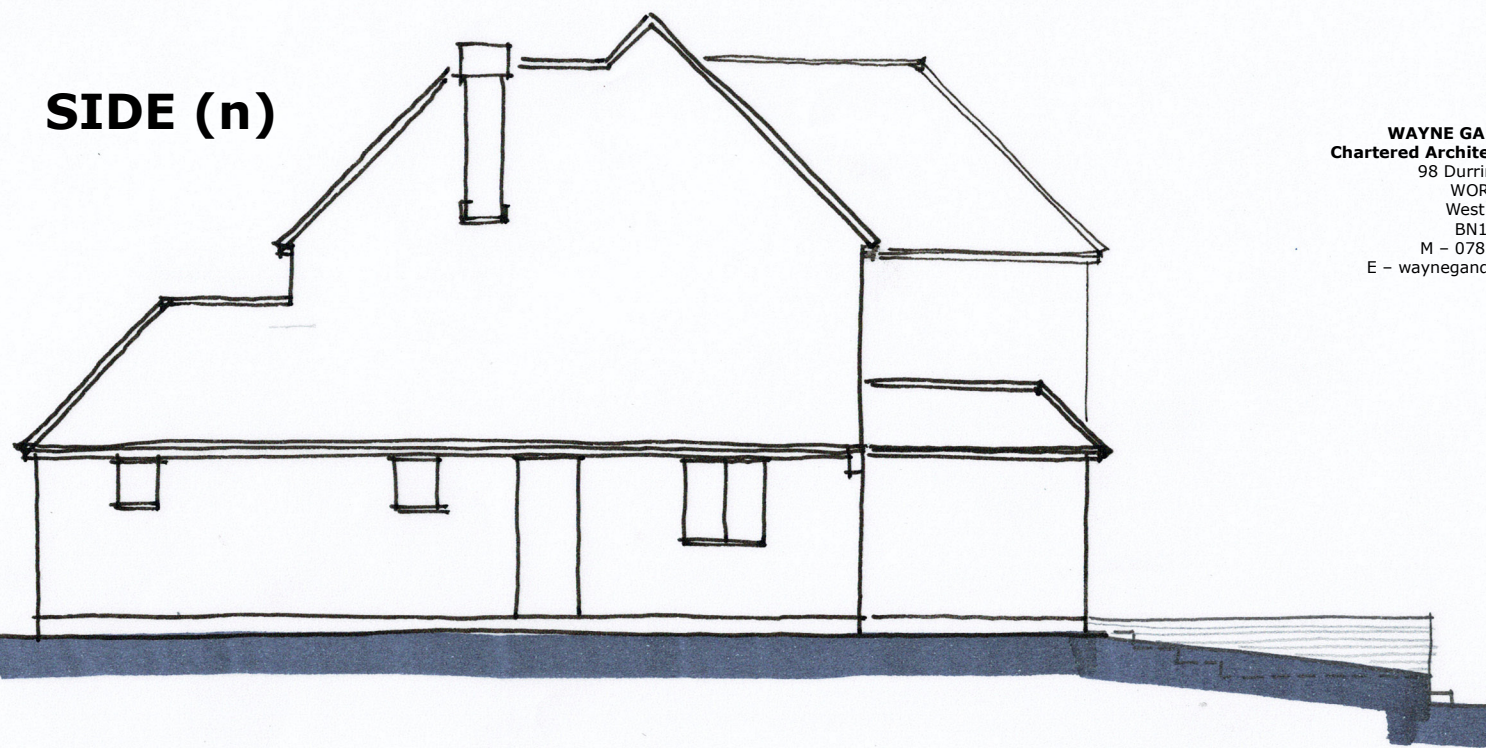


WAYNE GANDER MCIAT
Chartered Architectural Technologist
98 Durrington Lane
WORTHING
West Sussex
BN13 2RQ
M - 07808 887896
E - waynegander08@gmail.com


REAR (w) ELEVATION 1:100 @ A3

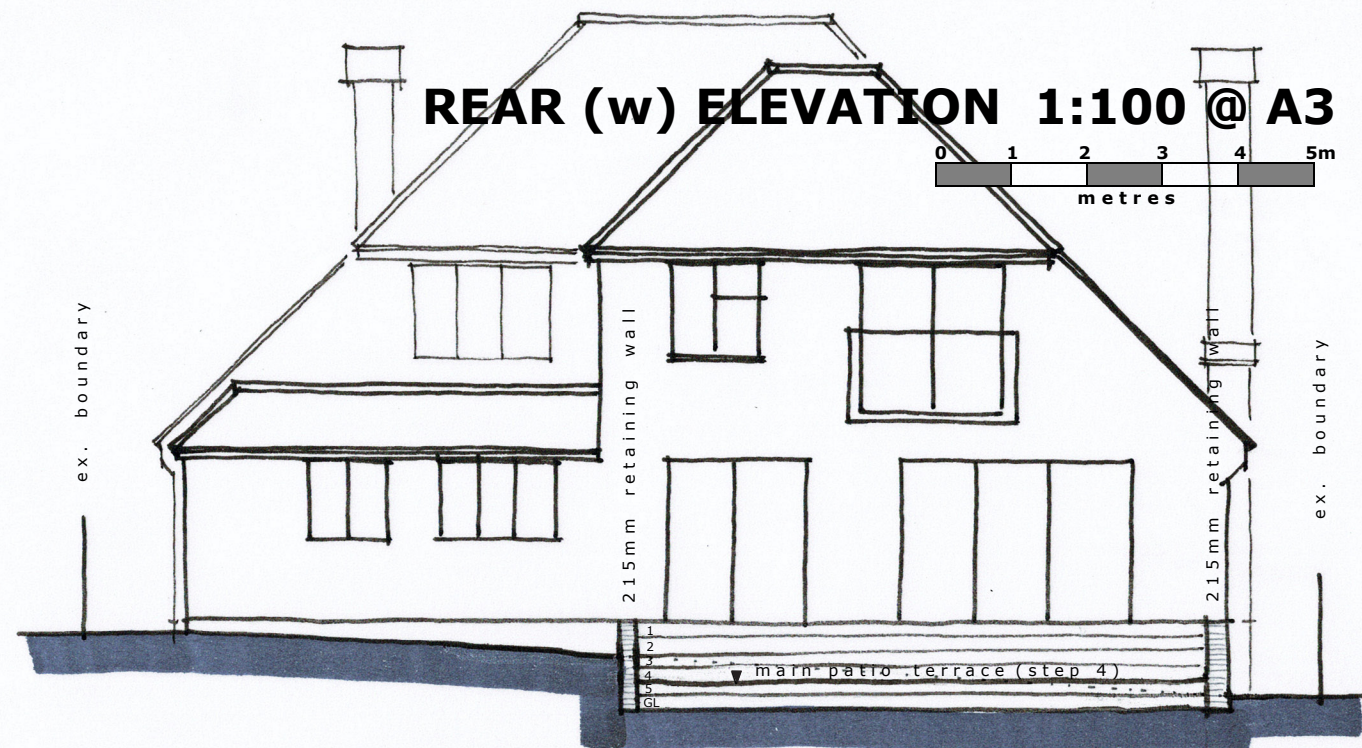

main patio terrace

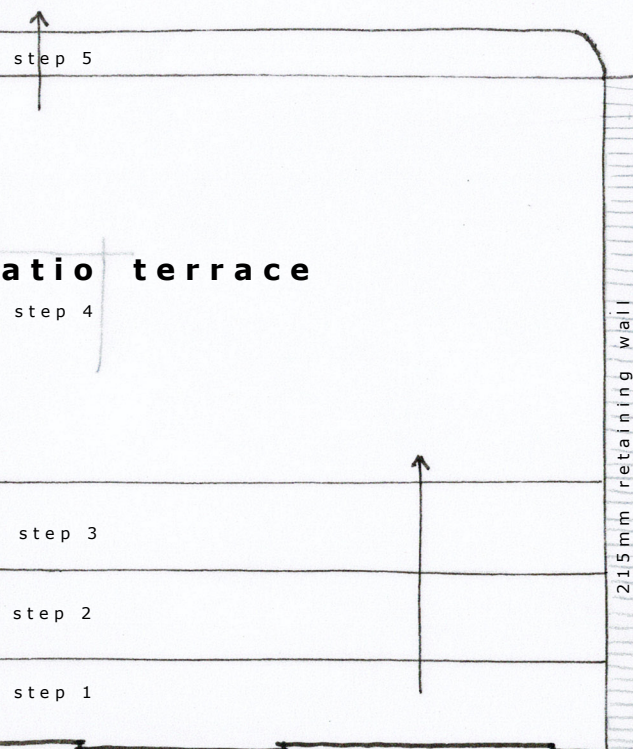

SIDE (s)

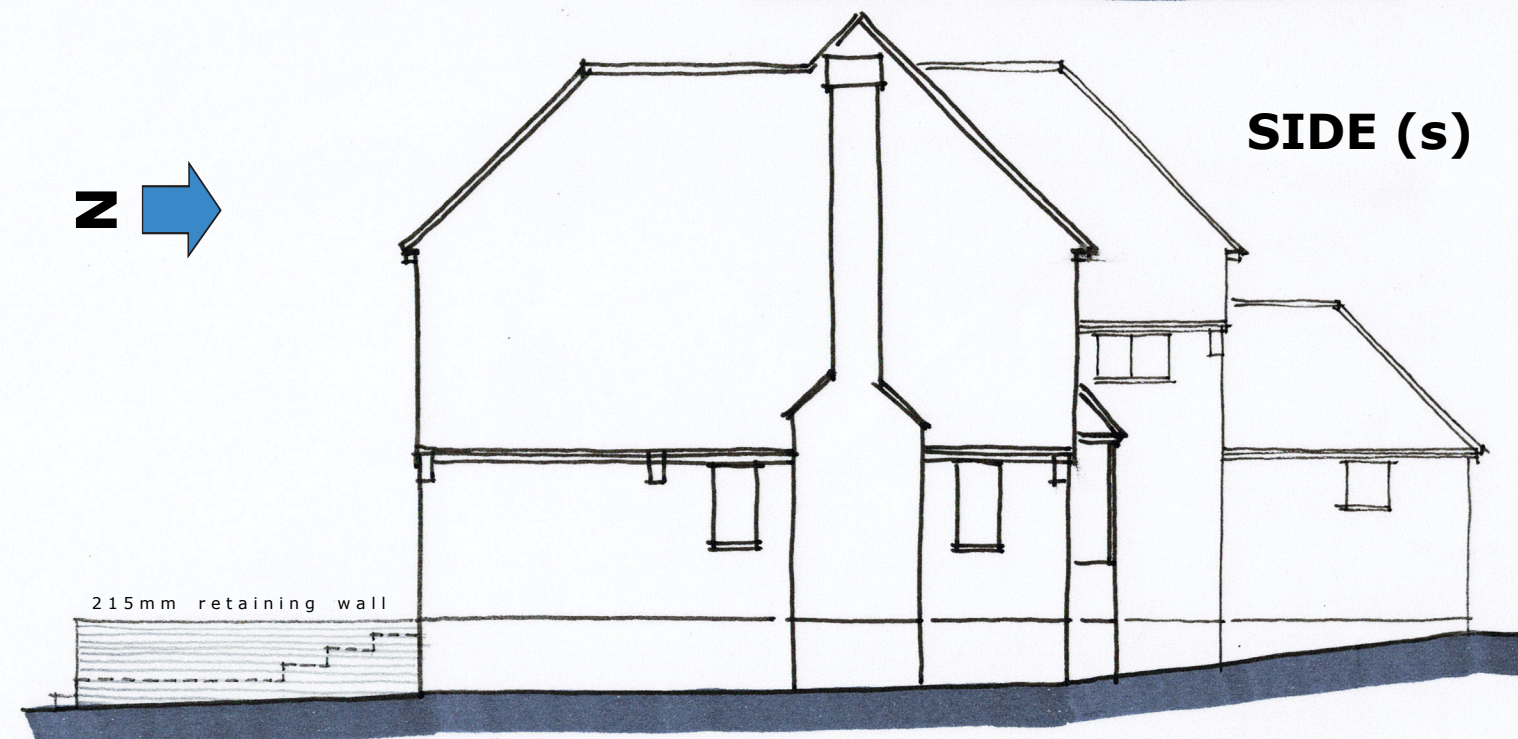

**GROUND FLOOR PLAN 1:50
@ A3**



**65 FIRST AVENUE,
WORTHING
Patio proposals 11
Feb 2026**