© Copyright

LOCATION PLAN

Scale in Metres

0 10 20 30 40 50 60

for 1:1250




BLOCK PLAN

Scale in Metres

0 2 10 12 20 25

for 1:200

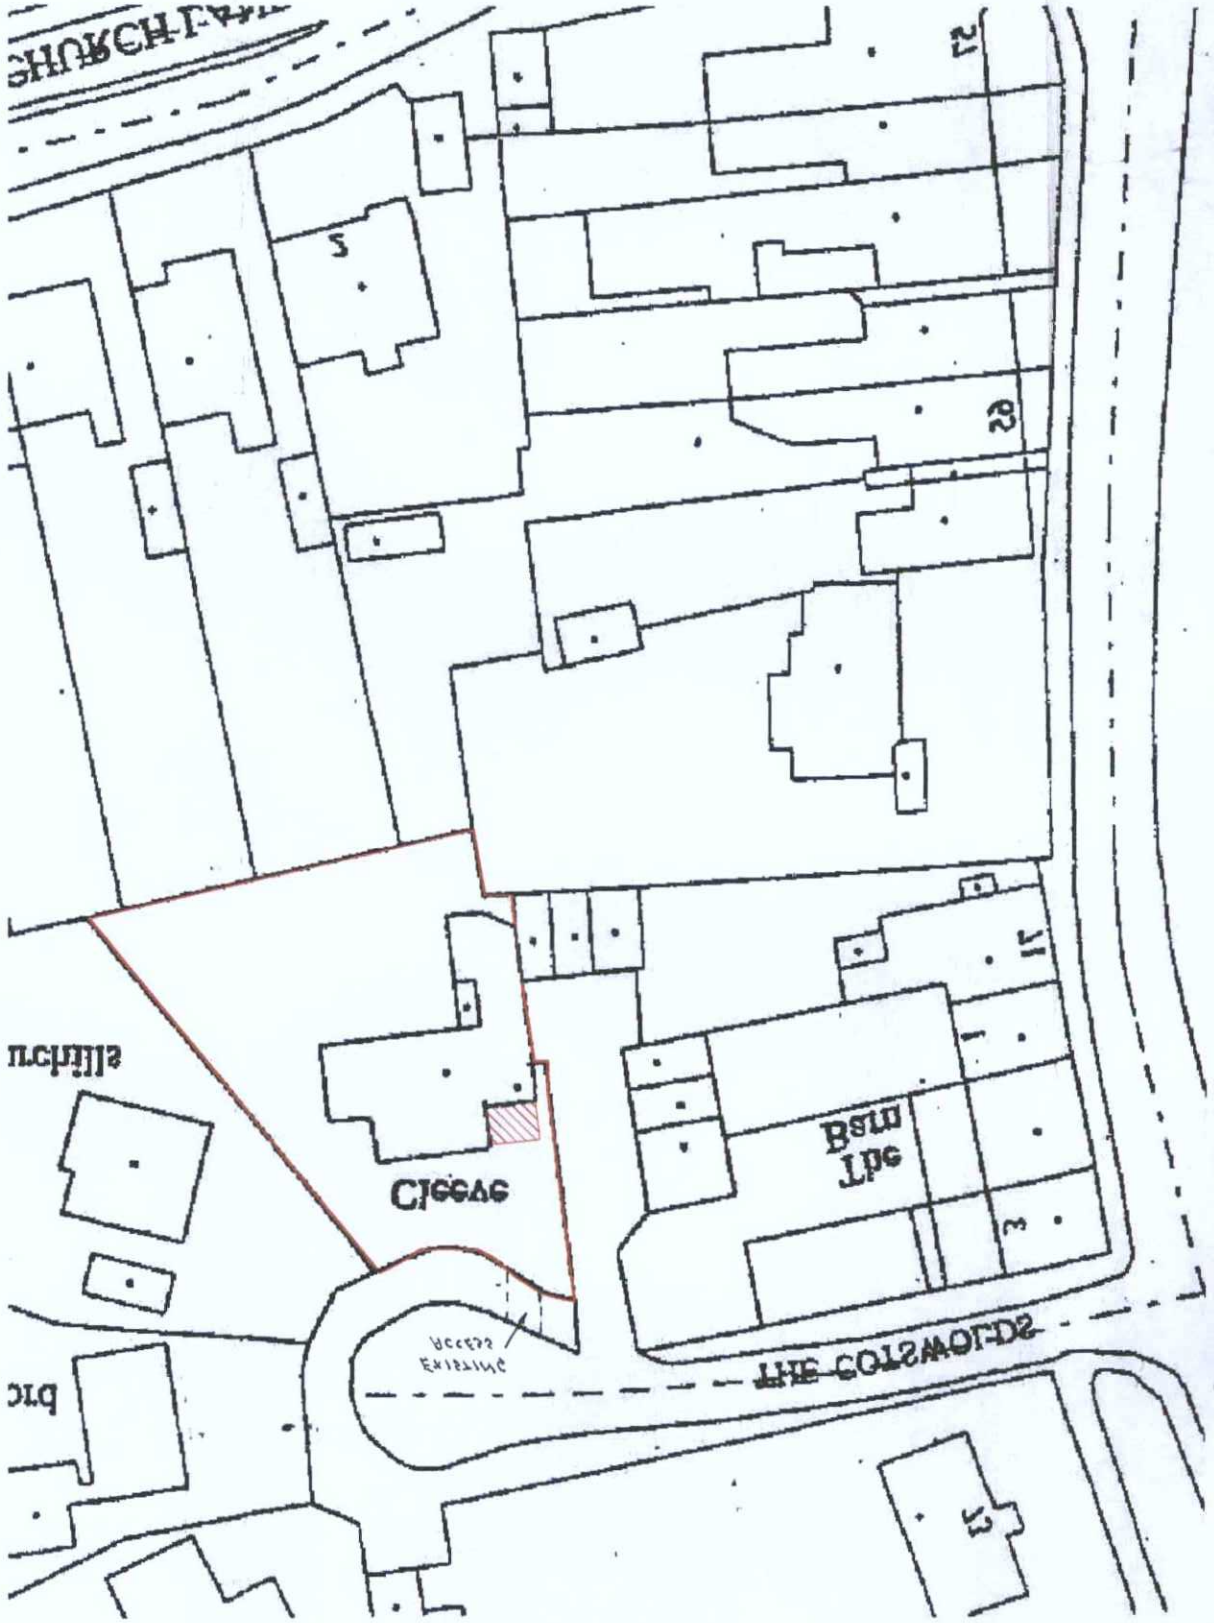

NOTES:

(i) This drawing is not to be scaled, only to figured dimensions only, contractors to refer to all.

(ii) This drawing is to be read in conjunction with all relevant architectural drawings, detailed specifications where applicable and associated documents.

(iii) Any discrepancy on site drawing is to be reported immediately to the owner for clarification.

(iv) The contractor is responsible for all temporary works and for the safety of the above in progress.

(v) Copyright for all drawings/designs being or in part being relied upon under the Copyright Act 1988 is reserved by Adam & Morphing Planning Services Ltd.

Title	Location and Block Plan
	Testing to Cleeve, The Cotswolds
	Southwick
Address	Cleeve, The Cotswolds,
Client	Mr and Mrs Bryllow

RICS

Chartered Building Surveyor,
30, Chiltire Avenue,
North Lancing
West Sussex
BN15 0HH

Home Tel 01903 752442
Mob 07770 787484
E-Mail laurie.ing@aol.com

Scale 1:1250 & 1:200

Date July, 2013

ADAM & MORPHING
PLANNING SERVICES

DATE RECEIVED
10 JUL 2013

PLAN NO. AMDM\0854\1.2

N
W E
S