
BEACHCROFT PLACE

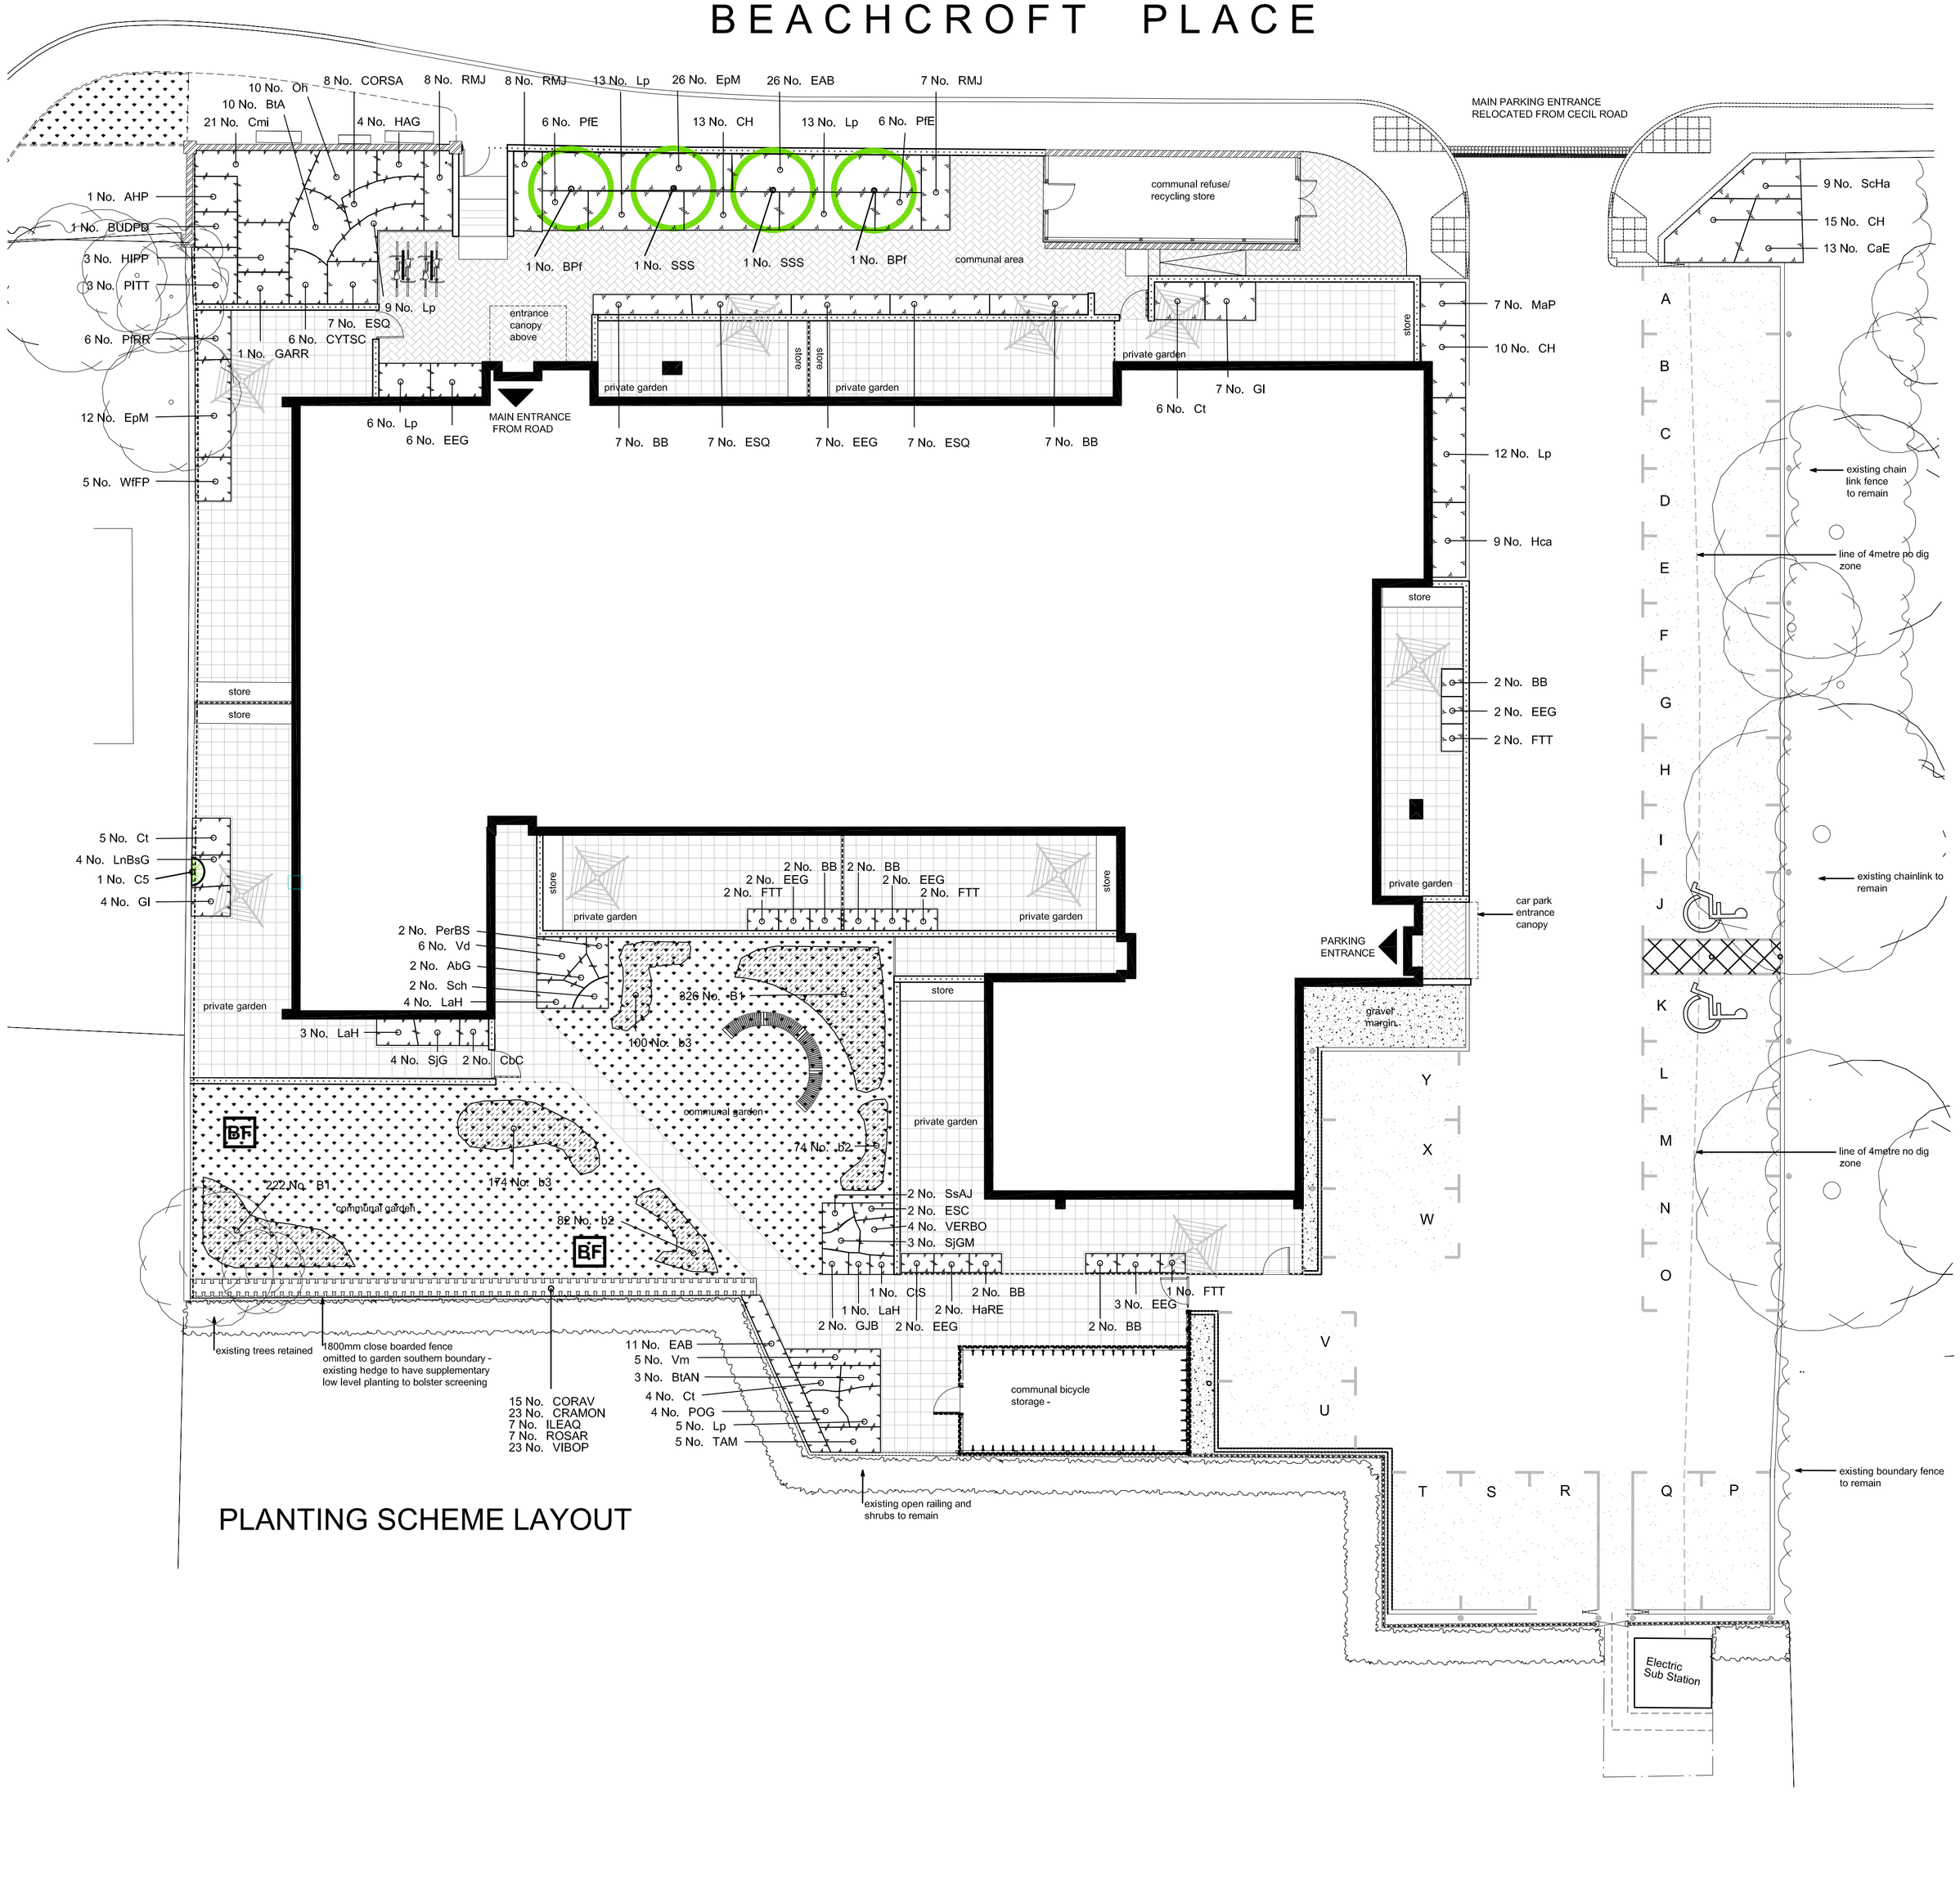

PLANTING SCHEME LAYOUT

PLANTING SCHEDULE

Shrubs

Abbrev	Species Name	No.	Height	Pot Size
AbG	Abelia grandiflora	2 No.	30-40cm	
BUDPD	Buddleia 'Pink Delight'	1 No.	30-40cm	
BtA	Berberis thunbergii 'Atropurpurea'	10 No.	30-40cm	
BtAN	Berberis thunbergii 'Atropurpurea Nana'	3 No.	20-30cm	
CH	Cotoneaster horizontalis	38 No.	30-40cm	
CORAV	Corylus avellana	15 No.	40-60cm	
CORSA	Cornus sanguinea	8 No.	40-60cm	
CRAMON	Crataegus monogyna	23 No.	45-60cm	
CYTSC	Cytisus scoparius	6 No.	30-40cm	
CaE	Cornus alba 'Elegantissima'	13 No.	40-60cm	
CbC	Ceanothus 'Blue Cushion'	2 No.	30-40cm	
Cmi	Cotoneaster microphyllus	21 No.	20-30cm	
Ct	Choisya ternata	15 No.	30-40cm	
CtS	Choisya ternata 'Sundance'	1 No.	30-40cm	
EAB	Escallonia 'Apple Blossom'	37 No.	40-60cm	
EEG	Euonymus fortunei 'Emerald 'n' Gold'	24 No.	15-20cm	
ESQ	Euonymus fortunei 'Silver Queen'	21 No.	20-30cm	
EpM	Elaeagnus pungens 'Maculata'	38 No.	30-40cm	
FTT	Fuchsia 'Tom Thumb'	7 No.	20-30cm	
GARR	Garrya elliptica	1 No.	30-40cm	
GI	Genista lydia	11 No.	30-40cm	
HAG	Hebe 'Autumn Glory'	4 No.	20-30cm	
HIPP	Hippophae rhamnoides	3 No.	30-40cm	
HaRE	Hebe albicans 'Red Edge'	2 No.	20-30cm	
Hca	Hypericum calycinum	9 No.	20-30cm	
ILEAQ	Ilex aquifolium	7 No.	40-60cm	2L
LaH	Lavandula angustifolia 'Hidcote'	8 No.	15-20cm	
LnBsG	Lonicera nitida 'Baggesen's Gold'	4 No.	30-40cm	
Lp	Lonicera pileata	58 No.	20-30cm	
MaP	Mahonia aquifolium 'Apollo'	7 No.	20-30cm	
Oh	Olearia haastii	10 No.	30-40cm	
PITT	Pittosporum tobira	3 No.	30-40cm	
POG	Pyracantha 'Orange Glow'	4 No.	30-40cm	
PerBS	Perovskia 'Blue Spire'	2 No.	20-30cm	
PfE	Potentilla fruticosa 'Elizabeth'	12 No.	30-40cm	
PfRR	Photinia fraseri 'Red Robin'	6 No.	40-60cm	
RMJ	Rosmarinus officinalis 'Miss Jessopp's Upright'	23 No.	20-30cm	
ROSAR	Rosa arvensis	7 No.	20-30cm	
ScHa	Symphoricarpos chenaultii 'Hancock'	9 No.	40-60cm	
Sch	Santolina chamaecyparissus	2 No.	20-30cm	
SjG	Spiraea japonica 'Goldflame'	4 No.	30-40cm	
SjGM	Spiraea japonica 'Gold Mound'	3 No.	20-30cm	
TAM	Tamarix ramosissima 'Pink Cascade'	5 No.	40-60cm	
VIBOP	Viburnum opulus	23 No.	40-60cm	
Vd	Viburnum davidii	6 No.	20-30cm	
Vm	Vinca major	5 No.		2L
WfFP	Weigela florida 'Foliis Purpureis'	5 No.	40-60cm	

Total :528 No.

Herbaceous

Abbrev	Species Name	No.	Pot Size
AHP	Atriplex halimus 'Purslane'	1 No.	2L
BB	Bergenia cordifolia	24 No.	2L
ESC	Escholtzia californica Poppy	2 No.	2L
GJB	Geranium 'Johnson's Blue'	2 No.	2L
SsAJ	Sedum spectabile Autumn Joy	2 No.	2L
VERBO	Verbena bonariensis	4 No.	2L

Total :35 No.

Climbers

Abbrev	Species Name	No.	Height
C5	Lonicera periclymenum	1 No.	60-80cm

Total :1 No.

Bulbs

Abbrev	Species Name	No.
B1	Narcissus pseudonarcissus	548 No.
b2	Galanthus nivalis	156 No.
b3	Crocus natural Blue Pearl	274 No.

Total :978 No.

Trees

Abbrev	Species Name	No.	Girth
BPf	Betula pendula 'Fastigiata'	2 No.	8-10cm
SSS	Sorbus aria Sheerwater Seedling	2 No.	8-10cm

Total :4 No.

EXISTING TREES

NEW TREES

CLIMBERS

SHRUB PLANTING

HEDGE PLANTING

GRASS (TURF)

BULB PLANTING

BIRD FEEDER

Notes

HARD LANDSCAPE FINISHES:

See separate architects drawings for hard landscape finishes, fencing and wall details. This drawing is only to be used for setting out tree, plant and turfing works only

GROUND WORKS:

All ground works and top soil to be in accordance with section D20 of the project landscape specification

EXISTING TREES:

Existing levels to be preserved around all existing trees. No permanent or temporary loading is to impose within three metres of each existing tree. All existing trees should be adequately protected prior to construction works commencing

Any necessary tree works are to be carried out by an approved tree surgeon to BS 3998

PLANTING ETC:

General plant stock to conform with BS 3936 and BS 5236 and planting to be undertaken in full accordance with the project landscape specification

All planting areas and isolated tree beds to be mulched with a medium grade bark mulch to a depth of 50mm

Foundations to dwellings to be designed to take account of mature height of existing and proposed trees

MAINTENANCE:

Establishment maintenance for all planting for 1 year from planting date to include weed control and grass cutting

ADDITIONAL NOTES

1. All grass seed mix to be of uk sources and to include:
   Creeping Red Fescue, Perrenial Dwarf Rye, Slender Red Fescue, Browtop Bent, Chewing Fescue
2. All soil ameliorants and mulch are to be peat free
3. Use of herbicides & pesticides to be restricted and all to be non residual where used

N

Revisons:

DESIGN CONSULTANCY & CONSTRUCTION

V.D.W. LANDSCAPES LIMITED
Brick Kiln Nursery, Bognor Road, Merston, Chichester, West Sussex. PO20 1EJ

Telephone 01243 531700 Facsimile 01243 539933

Project:

ROTARY HOUSE
LANCING

Planting Layout:

Scale: 1:200 @ A1 Date: OCTOBER 2011

Dimensions to be verified on site prior to construction. Do not scale this drawing. use figured dimensions only. Copyright reserved. Under no circumstances must this drawing be used for landscaping purposes without the express prior permission of VDW Landscapes Limited.

Main Contractor:

SUNNINGHILL
Cornellius House 33 Boltro Road
Haywards Heath W Sx RH16 1BP
enquiries@sunninghill.co.uk
www.sunninghill.co.uk
t01444 416711 f01444 458822

Drawing Number: VDW 7292-1

© 2011 VDW Landscapes Limited