

notes

Where applicable this drawing to be read in conjunction with Structural engineers and specialist sub contractors' details, specification and drawings


Do not scale from this drawing

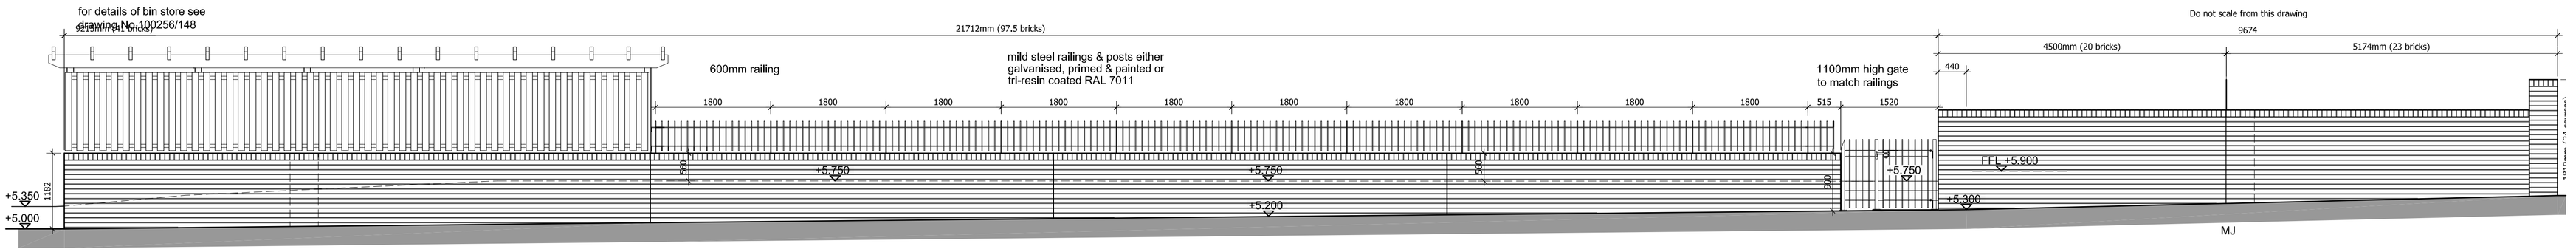


boundry wall beachcroft place

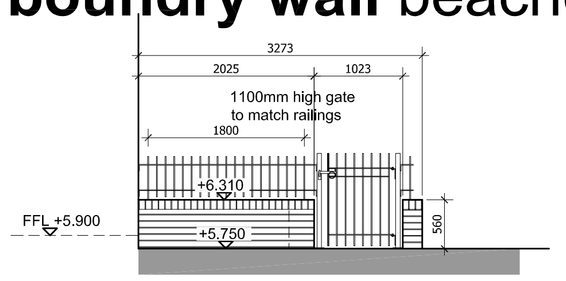


wall 1 plot 1

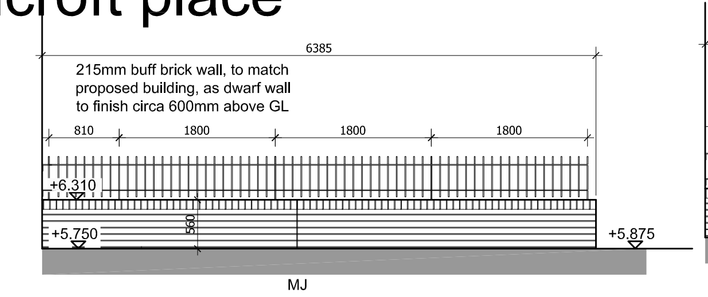


wall 1a plot 1

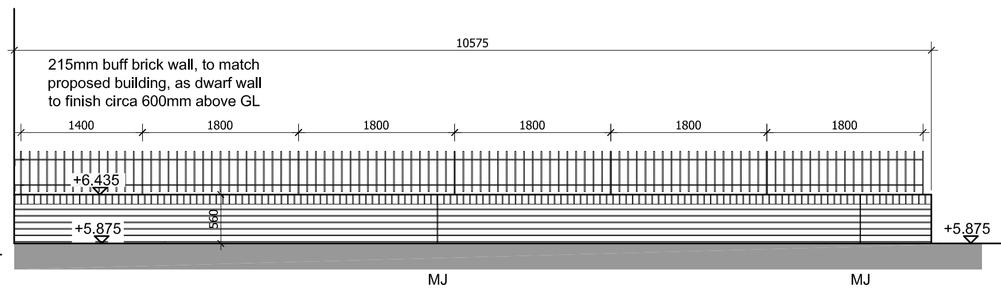


wall 2 plot 2

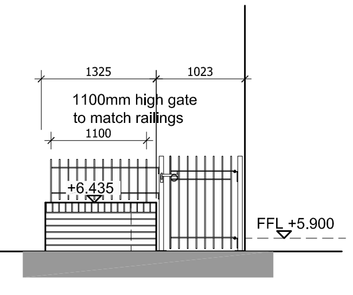

wall 2a

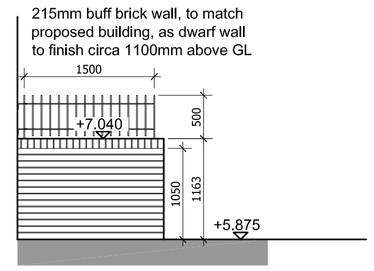


wall 3 plot 3

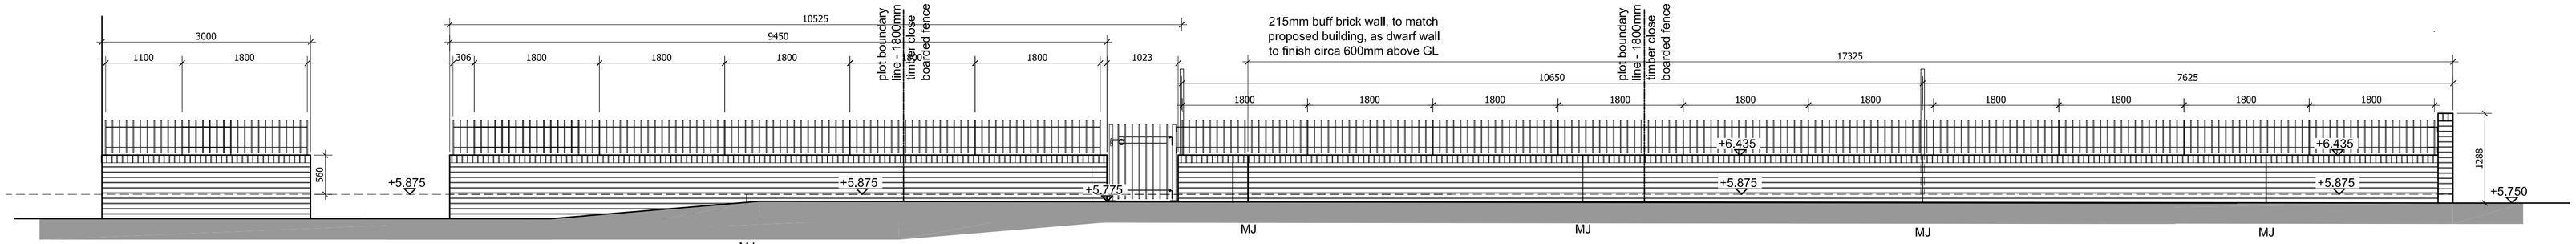


wall 5a plot 5

wall 5 plot 5


wall 4 plots 3 & 4

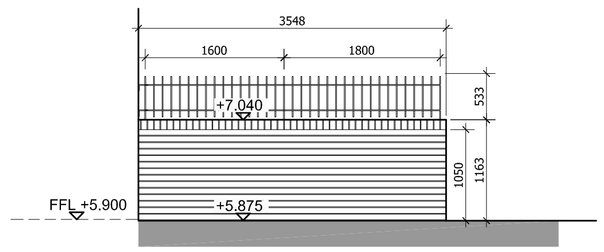


wall 6 plot 6

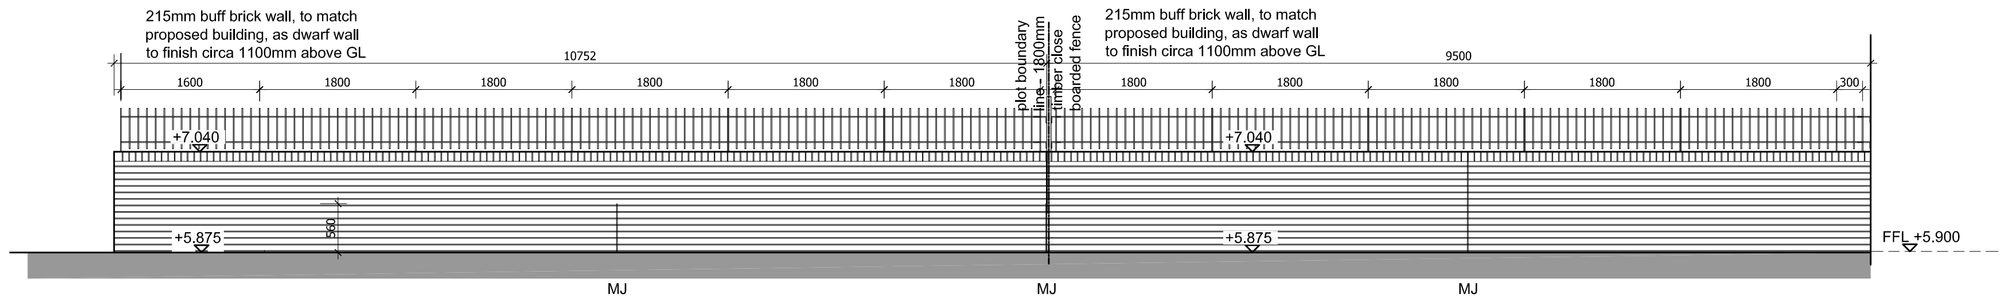


wall 7 plots 6 & 7

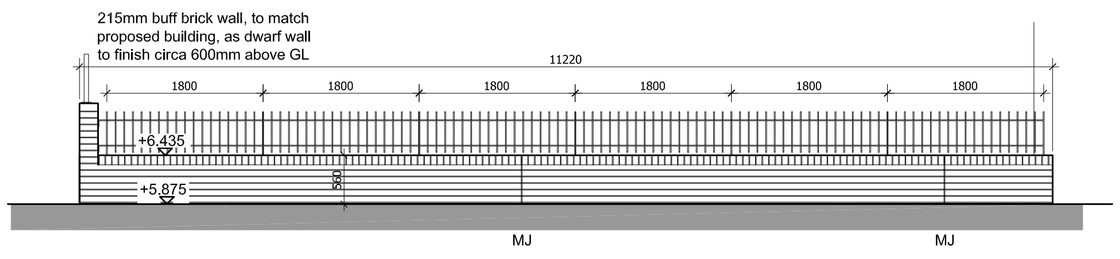


wall 8 plot 8

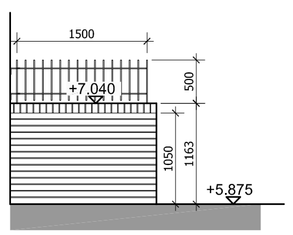

wall 8a

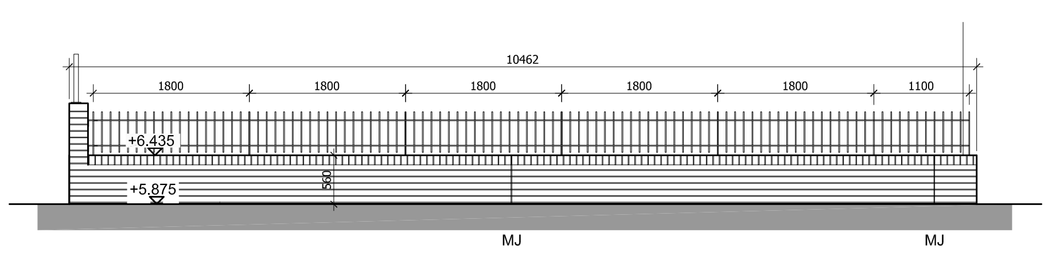


wall 9 plot 9

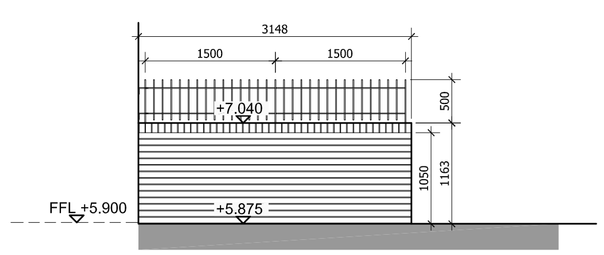


wall 9a plot 9 scale 1:50

0 0.5 1 2.5 5

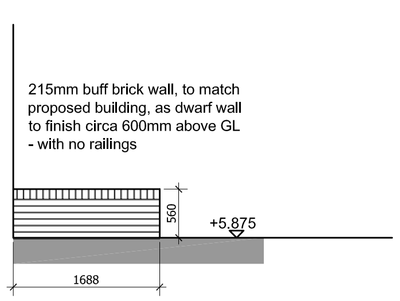

wall 10

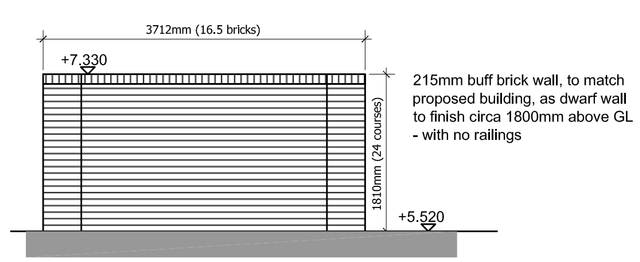


boundary wall cecil road

***NB** for wall locations

please refer to key

MJ - denotes movement joint constructed as a straight joint with flexible cellular polyethylene foam strip and sealant to match mortar colour

BEACHCROFT PLACE

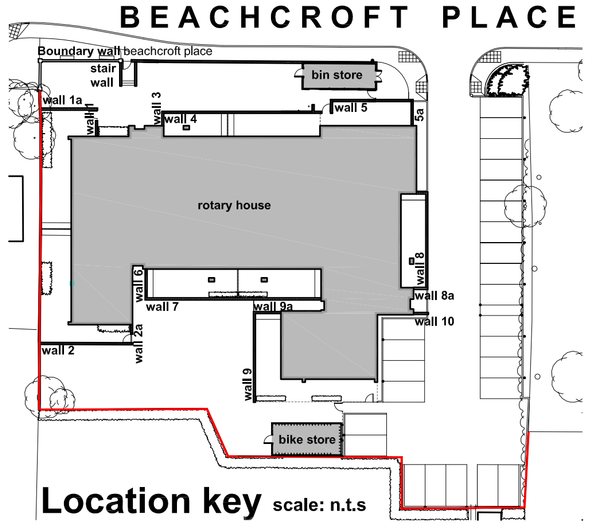

Location key scale: n.t.s

d	boundary wall to beachcroft place reverted to buff face work	12.10.11 C.Coulthard
c	wall 1a returned to western boundary to create communal space	02.09.11 C.Coulthard
b	wall 5 reduced to 1100mm from 1800mm fence	20.08.11 C.Coulthard
a	main entrance gate revised & wall 7 raised to 1100mm	01.04.11 C.Coulthard
revisions		drawn

construction issue

project

proposed new development at rotary house, beachcroft place lancing for southern housing group

title

proposed external walls and boundary walls to Beechcroft place & Cecil road

scale @ A3	date	drawn
1:50	jan '11	c.coulthard
job number	drawing number	revision
100264	149	d

SUNNINGHILL

Cornelius House 33 Boltro Road
Haywards Heath W Sx RH16 1BP

enquiries@sunninghill.co.uk

www.sunninghill.co.uk

t:01444 416711 f:01444 458822