

01 PROPOSED 1:100
FRONT - NORTH

**ALL PROPOSALS COMPLIANT WITH THE 45 DEGREE RULE AS SET OUT IN THE BUILDING RESEARCH ESTABLISHMENT (BRE) DOCUMENT 'SITE LAYOUT PLANNING FOR DAYLIGHT AND SUNLIGHT: A GUIDE TO GOOD PRACTICE (2011)'**

**ALL PROPOSALS DESIGNED TO BE COMPLIANT WITH DEVELOPMENT MANAGEMENT STANDARD NO.2 EXTENSIONS AND ALTERATIONS TO DWELLINGS**

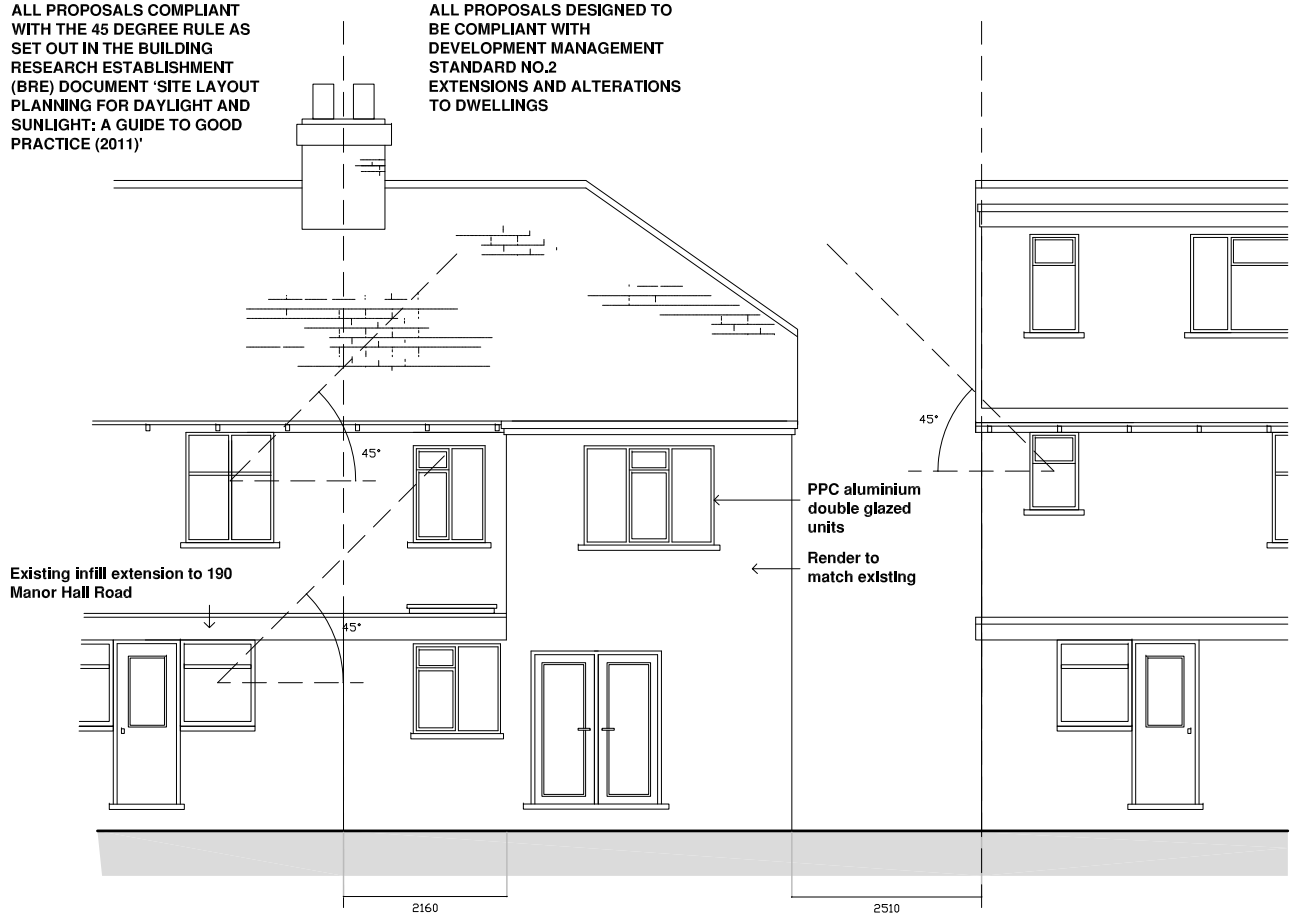


02 PROPOSED 1:100
REAR - SOUTH

Date: Rev: Notes:

GSD architecture + design ltd

Drawing Status:
PLANNING

Job Number: 201018
Drawing Number: (31)001
Revision: D

Title:
Front + Rear / North + South Elevation
Proposed

Project:
192 Manor Hall Road
Portslade, East Sussex

Date: 02.03.21.
Scale: 1:100@A3
Drawn: DG
Checked:
Client:

1:50 1m 2 3 4 5 6 7 8 9 10 11 12 13 14 15 16 17 18 19
1:200 1m 2 3 4 5 6 7 8 9 10 11 12 13 14 15 16 17 18 19
1:500 5m 10 20 30 40
1:1250 10m 20 30 40 50 100
1:100 1m 2 3 4 5 6 7 8 9 10

Contractor to check and verify all dimensions on site before all work is commenced. All goods, materials, workmanship to conform with current Building Regulations, British Standards and Codes of Practice.

This drawing and all design within is, and remains, the property of GSD Architecture + Design Ltd, and is protected by the Copyright, Designs and Patents Act, 1988