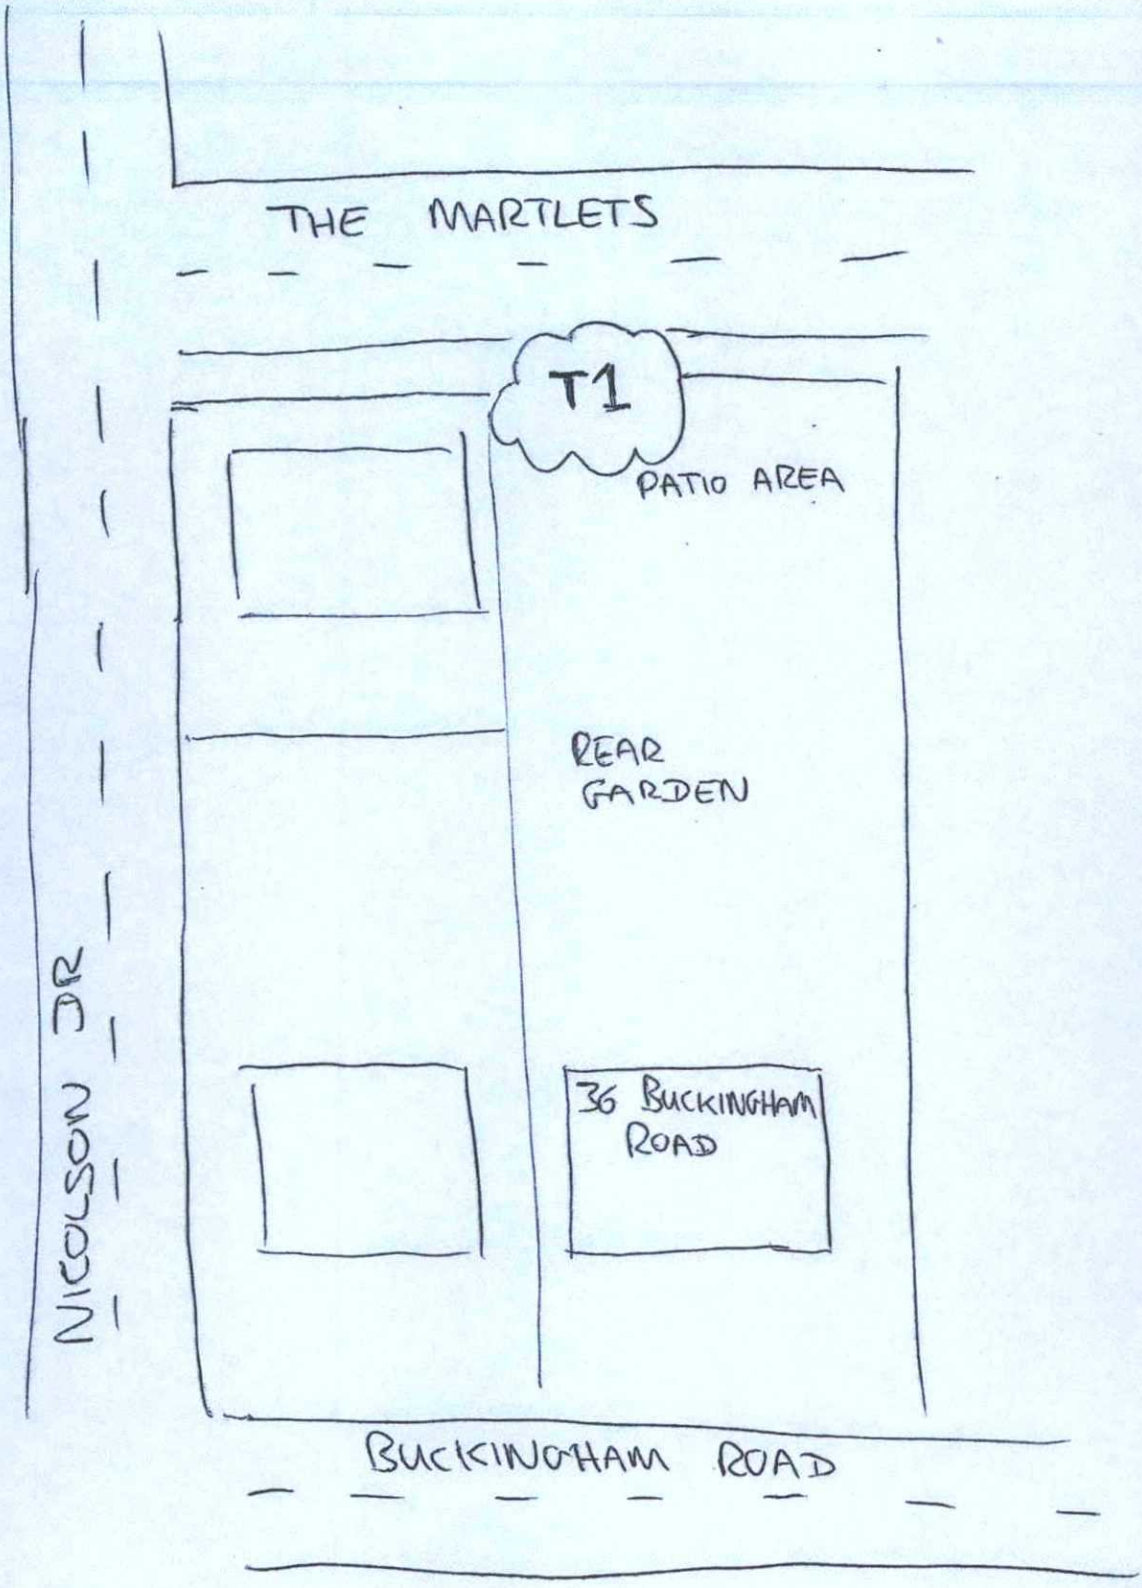

SKETCH PLAN 36 BUCKINGHAM ROAD SHOREHAM

ADUR & WORTHING PLANNING SERVICES	
PLAN	AWDM/ 0165/19
DATE VALID	14 FEB 2019