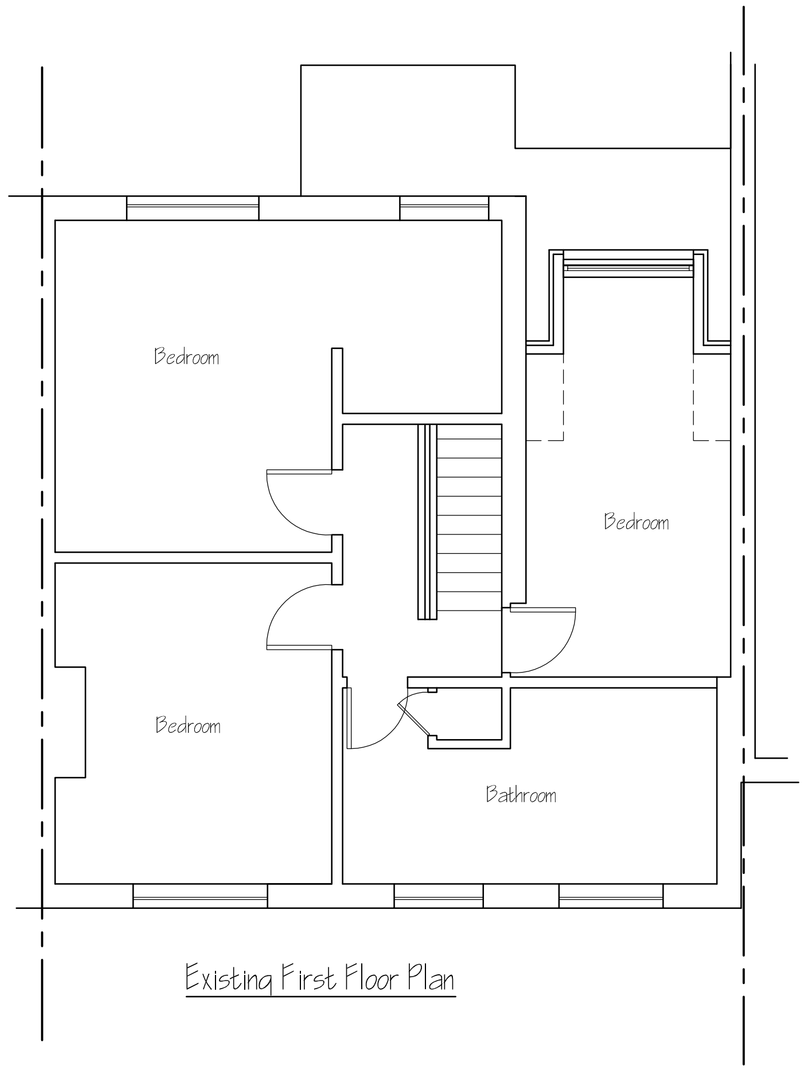

Existing First Floor Plan

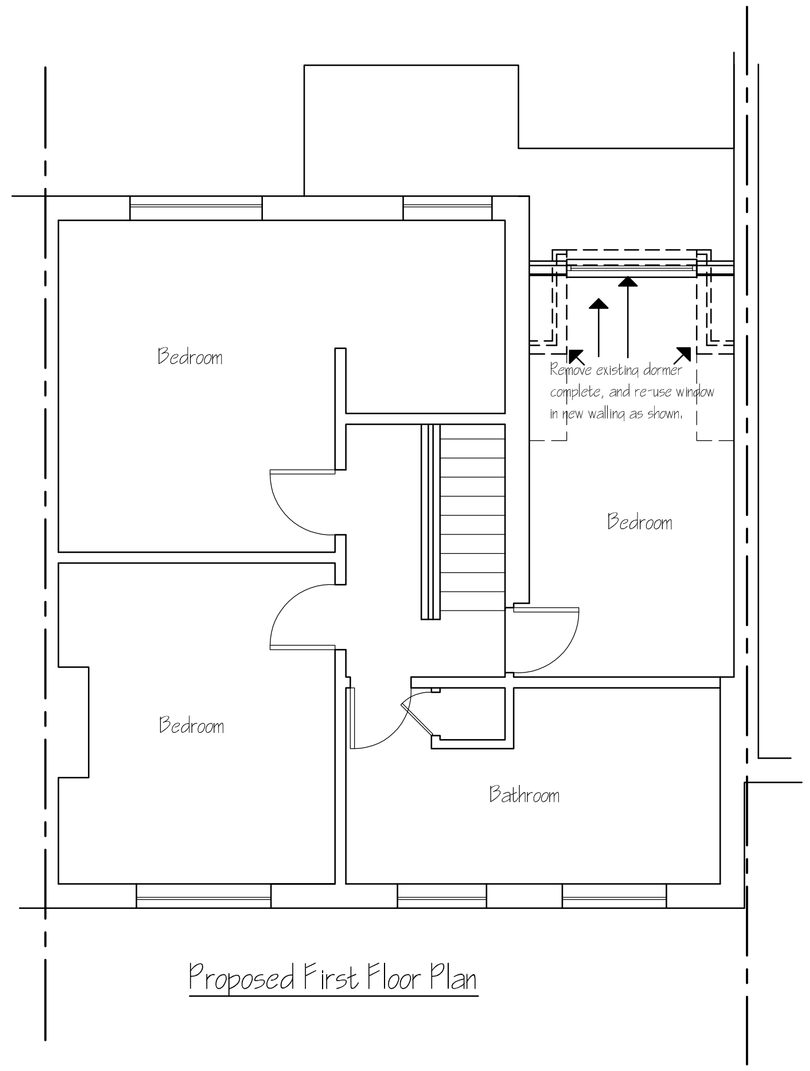

Proposed First Floor Plan



Existing Front (West) Elevation



Proposed Front (West) Elevation

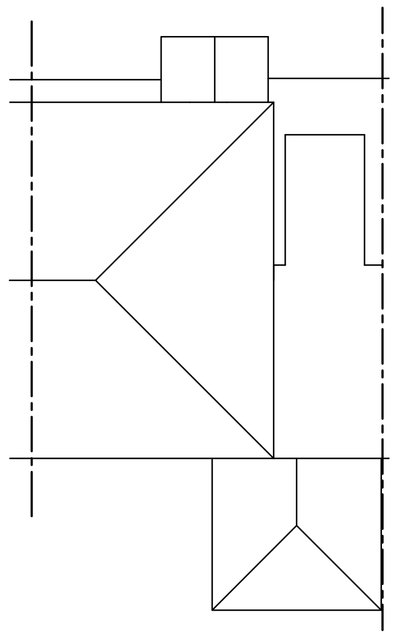

Existing Roof Plan

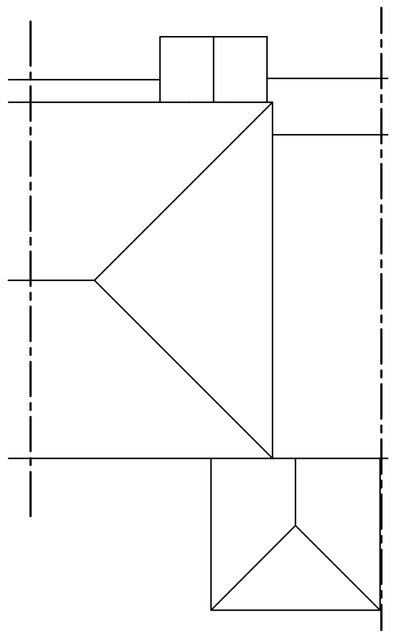

Proposed Roof Plan

Tony Rogers
Building Consultants
Address: 40 Dawn Crescent, Upper Beeding,
West Sussex, BN44 3WH
Telephone: 01903 815225 Fax: 01903 815225

Rev.	Date:	Revision Description:
A	Feb 2019	Existing window and roof plan shown

Client: MRS A PINHORN

Address: 12 Orchard Avenue
Lancing
West Sussex
BN15 9EA

Project: Proposed alteration to front dormer

Scale: 1:50 1:100

Date: JANUARY 2018

Drawing No: 07/249/01

Drawn By: AWR

Revision: A