




Proposed side elevation (North-East)
Scale 1:100

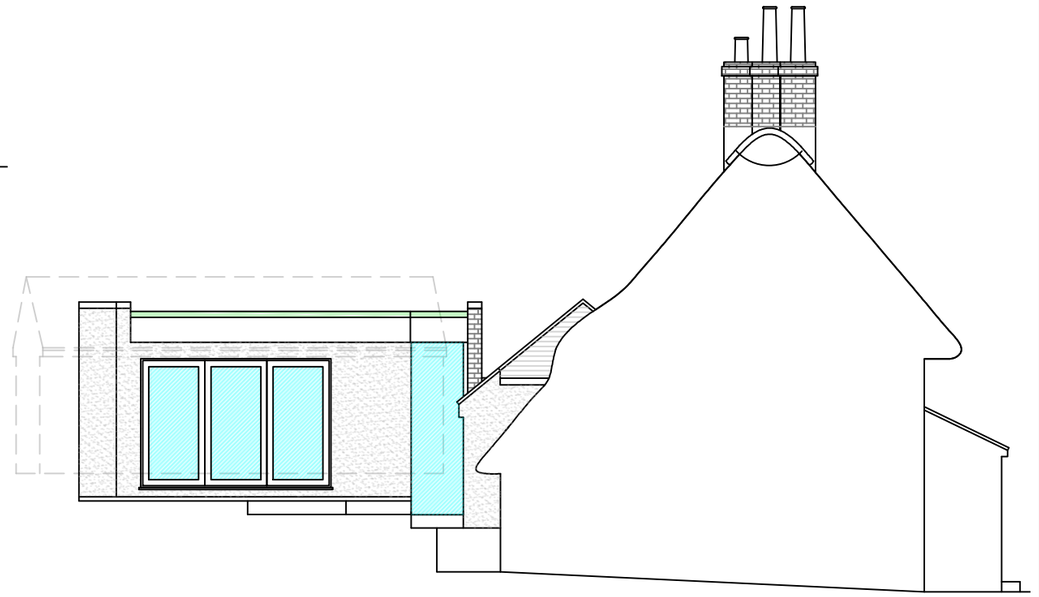

Proposed side elevation (South-West)
Scale 1:100

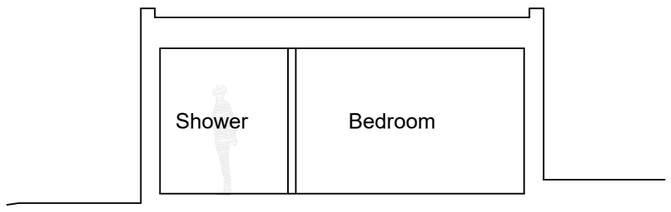

Proposed section through D-D
Scale 1:100

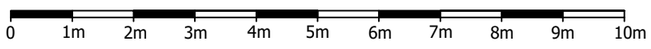

Scale bar 1:100

CLARION
CHARTERED SURVEYORS

The Farmhouse,
Brook Way, Hastings,
TN35 4NN

54a Church Road,
Burgess Hill,
RH15 9AE

This drawing remains the property of Clarion Chartered Surveyors. Copying and un-authorised distribution is strictly forbidden without prior written consent.

Notes
REVA - 02/04/19 - Revised boundary and roof and parapet changes
REVB - 03/04/19 - Roof alterations and other minor changes
REVC - 10/04/19 - Minor changes
REVD - 11/04/19 - Minor changes
REVE - 15/04/19 - improved elevation spacing
REVF- 24/07/19 - Revised layout
REVG- 31/07/19 - Revised layout
REVH- 01/08/19 - Minor changes
REVI- 29/08/19 - Reduced link
REVJ-01/10/19- Parking drive way
REVK- 07/10/19 - Altered link glazing and parapet
REVL- 08/10/19 - Door changed to solid timber

For planning purposes only

Hunters Moon
The Street,
Shoreham-by-Sea
BN43 5NJ

Proposed Side Elevations and section through

Project number	181016B
Date	27/03/2019
Drawn by	JT
Checked by	CC
181016B/A3/NB/E2-REVK	
Scale	1:100 @ A3